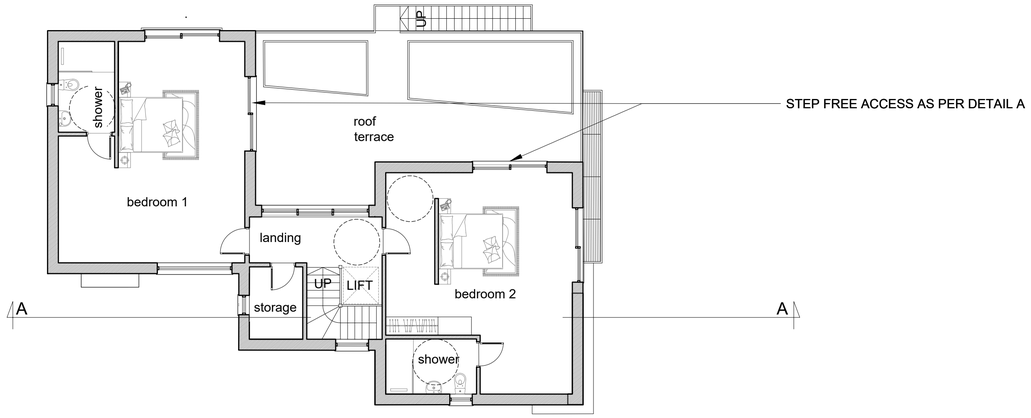

FIRST FLOOR PLAN

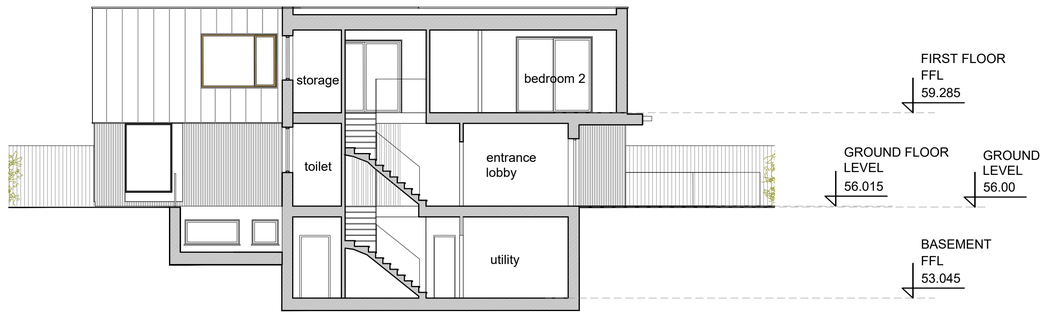

SECTION A-A

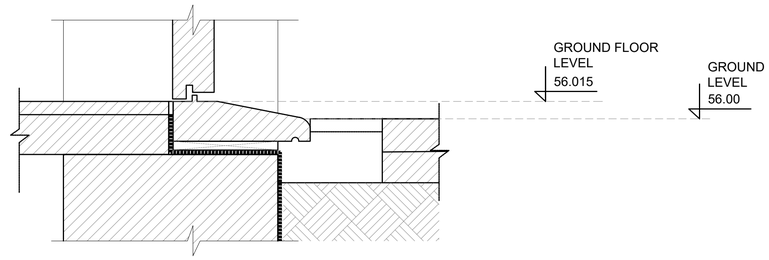

TRESHOLD DETAIL 1:5

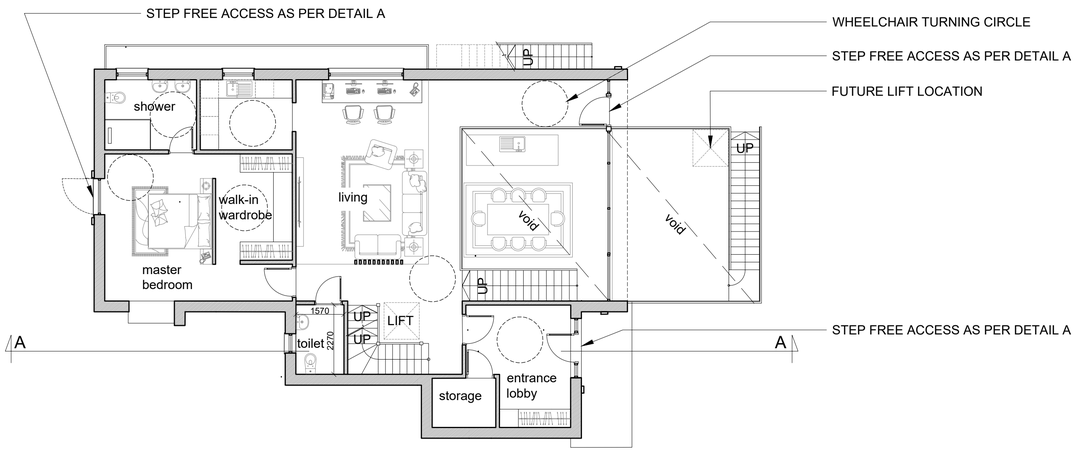

GROUND FLOOR PLAN

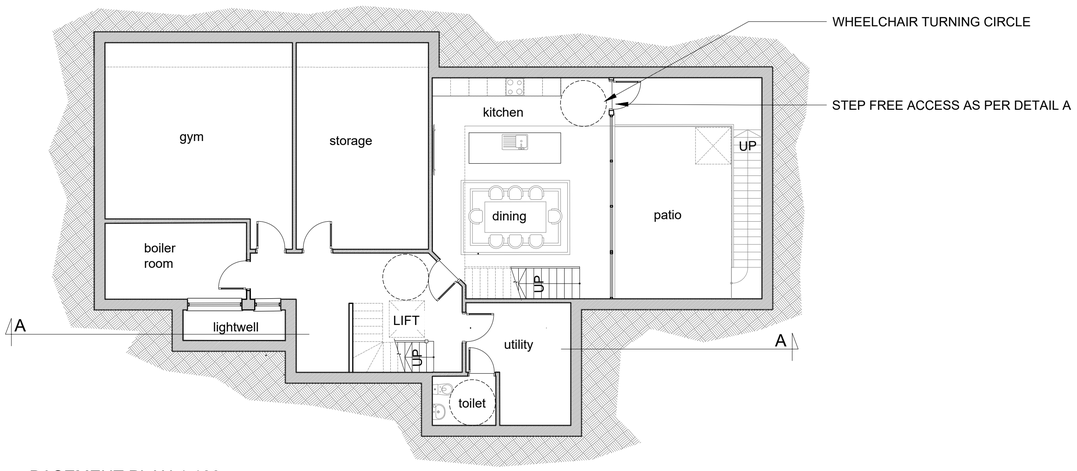

BASEMENT PLAN 1:100

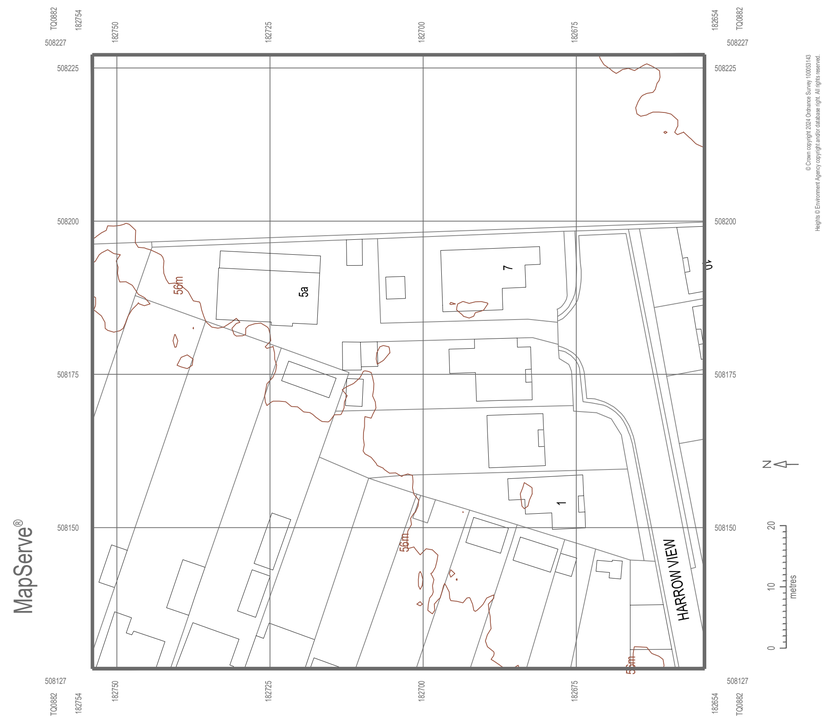

BLOCK PLAN 1:500

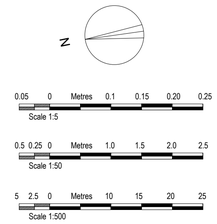

AMENDMENTS	DATE	REV.

COPYRIGHT RESERVED

ALL SCALED DIMENSIONS MUST BE VERIFIED ON SITE

JOB

5A HARROW VIEW
UXBRIDGE
UB10 OQG

CLIENT

LEVELS - BLOCK PLAN, PLANS, SECTION AND TRESHOLD DETAIL

DRAWING

LEVELS - BLOCK PLAN, PLANS, SECTION AND TRESHOLD DETAIL

DALE VENN ARCHITECTS
Architects, Planners & Surveyors

HIGH HOUSE, HARLINGTON ROAD,
HILLINGDON, MIDDLESEX 01895-237345

SCALE 1:200 @A1	DRAWING No.	REV.
DATE JAN'25	5092-28	
DRAWN LK		
CHECKED DV		