

NOTES

CONTRACTORS MUST VERIFY ALL DIMENSIONS ON SITE BEFORE COMMENCING ANY WORK ON SHOP DRAWINGS

DO NOT SCALE FROM THIS DRAWING

RS ATPA COPYRIGHT

Notes:

1. Do not scale this drawing

2. All dimensions to be verified on site and any discrepancy reported to the client

3. This drawing to be read in conjunction with all relevant drawings

owners to serve party wall adt notice on owners of adjacent property and obtain written agreement, prior to commencement of any works

client/builder to obtain all planning permission approvals from the relevant authority, prior to the planning & building control approvals is to client/builders own risk

all rainwater guttering, down pipes locations to be confirmed by architect & not to encroach neighbors property

client/builder to liaise with local water board for any new works on or within the public sewer or drain turns and obtain approval from the local authority prior to commencement of any works

REV	AMENDMENT	DATE
A	Planning Issue	19.07.20
CHNO	RS	



CLIENT

Jamnal Singh

PROJECT

123 Central Avenue

Hayes - Middlesex




UB3 2BS

DRAWING TITLE

Proposed Single Storey Rear Extension, Part Double Storey/ Rear Extension & Double Storey Side Extension

Sheet 1

SCALE	DRAWN BY	CHECKED	DATE
1:50 @ A1	RS	RS	19.07.20
1:100 @ A3			
DRAWING NUMBER		REVISION	
2020 -42- 01		A	

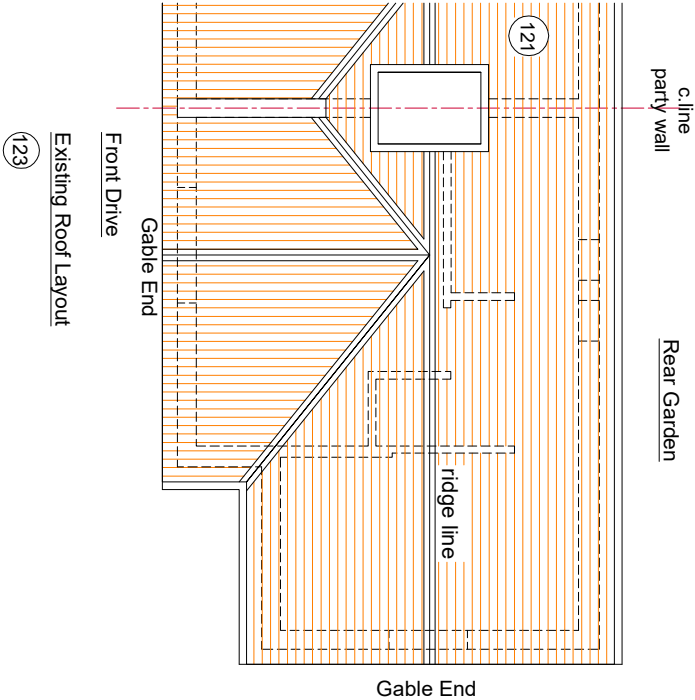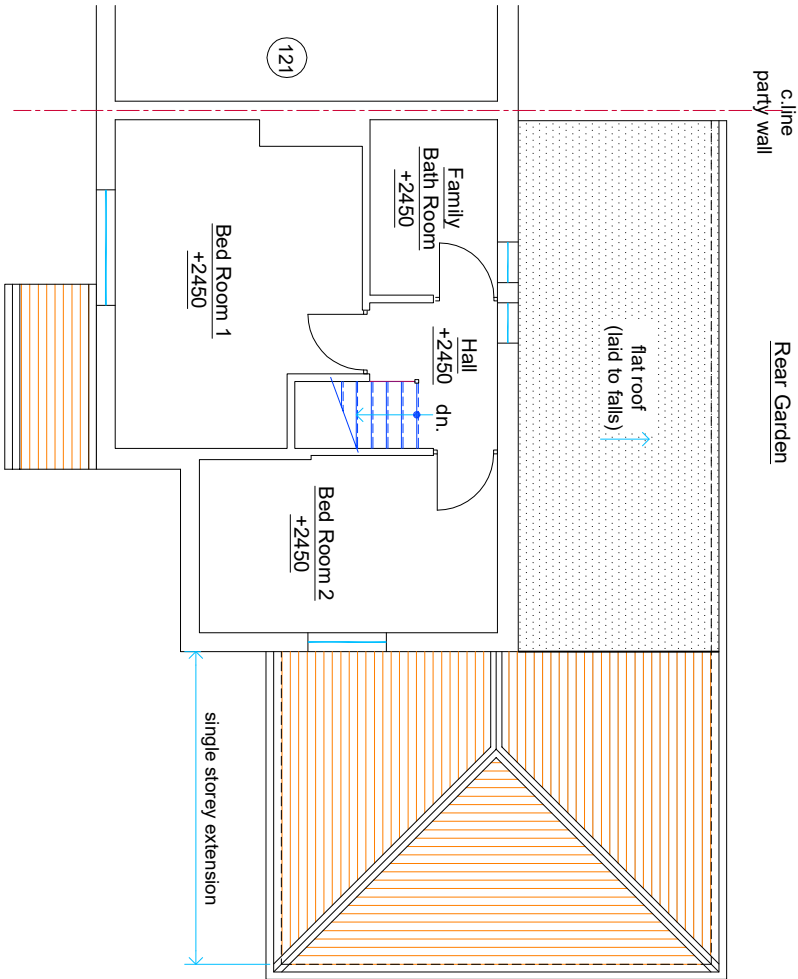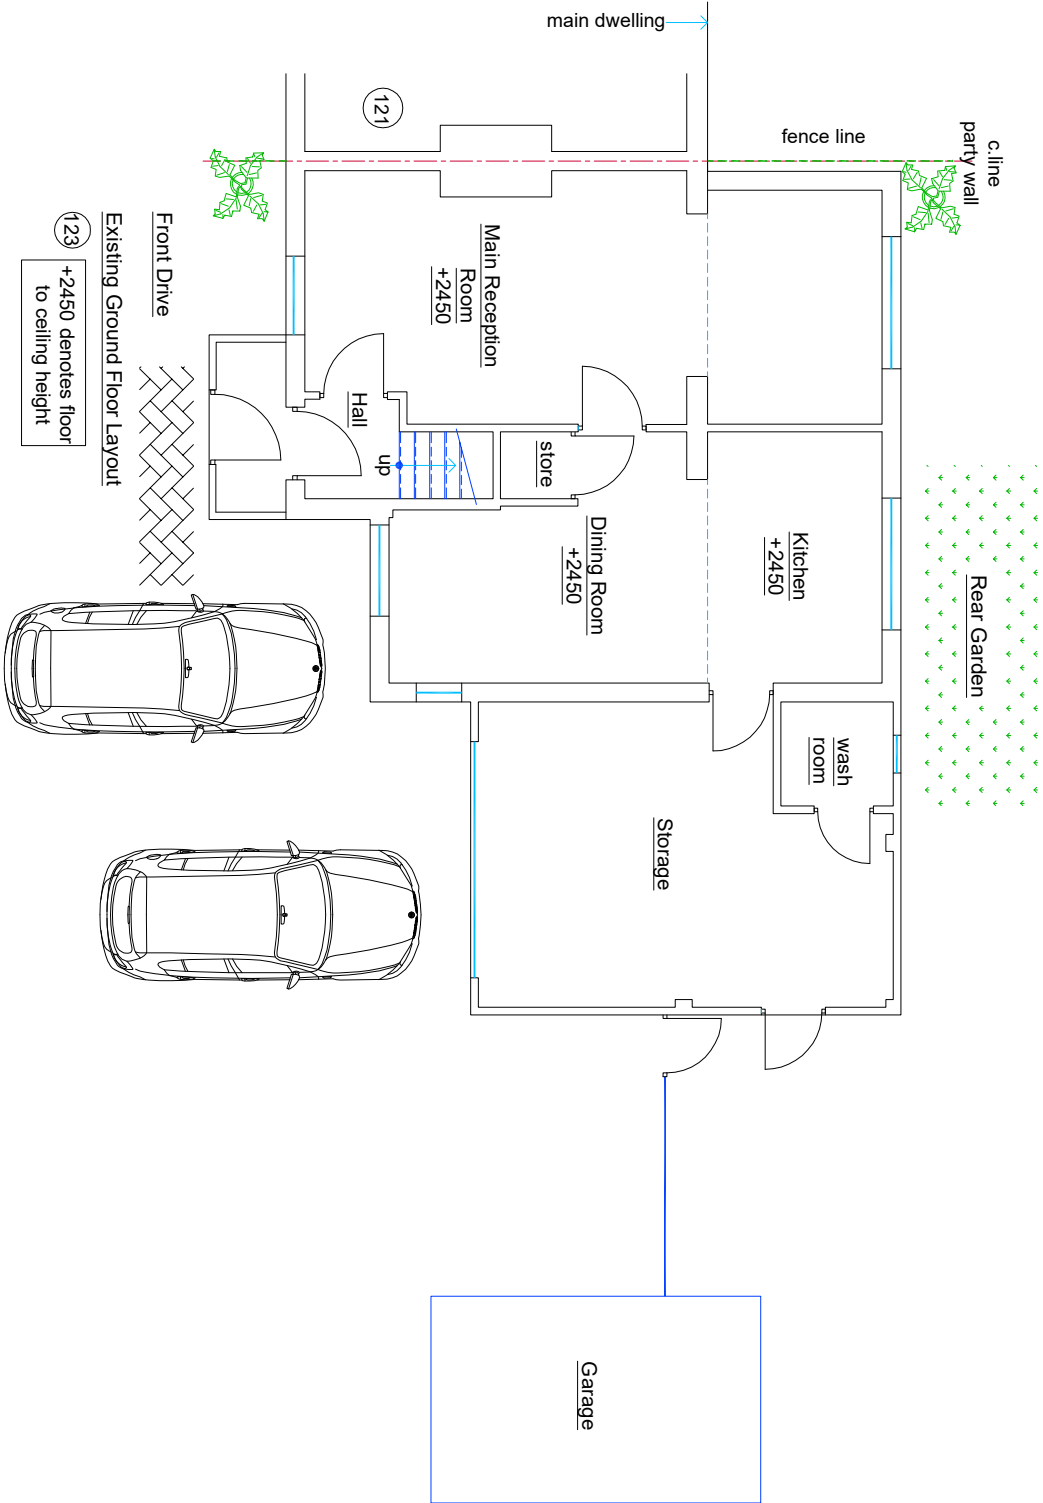

Existing

Planning Issue