

NOTES

CONTRACTORS MUST VERIFY ALL DIMENSIONS ON SITE BEFORE COMMENCING ANY WORK ON SHOP DRAWINGS

DO NOT SCALE FROM THIS DRAWING

RS ATPA COPYRIGHT

Notes:

1. Do not scale this drawing

2. All dimensions to be verified on site and any discrepancy reported to the client

3. This drawing to be read in conjunction with all relevant drawings


owners to serve party wall adt notice on owners of adjacent property and obtain written agreement, prior to commencement of any works

client/builder to obtain all planning permission approvals from the relevant authority, prior to the planning & building control approvals is to client/builder's own risk

all rainwater gutturing, down pipes locations to be confirmed by architect & not to encroach neighbors property




client/builder to liaise with local water board for any new works on or within the public sewer or drain turns and obtain approval from the local authority prior to commencement of any works

REV	AMENDMENT	DATE	CHNO
A	Planning Issue	24.09.20	RS

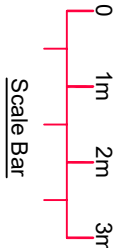

CLIENT	Jamnal Singh
PROJECT	123 Central Avenue Hayes - Middlesex UB3 2BS
DRAWING TITLE	Proposed Single Storey Rear & Side Extensions Existing Floor Layouts Sheet 1

SCALE	DRAWN BY	CHECKED	DATE
1:50 @ A1	RS	RS	24.09.20
1:100 @ A3			
DRAWING NUMBER	2020 -700- 01	REVISION	A

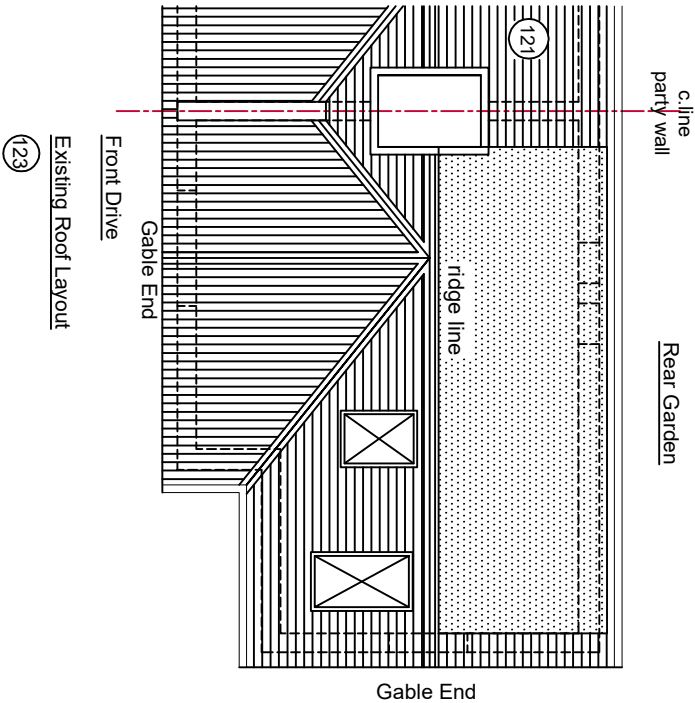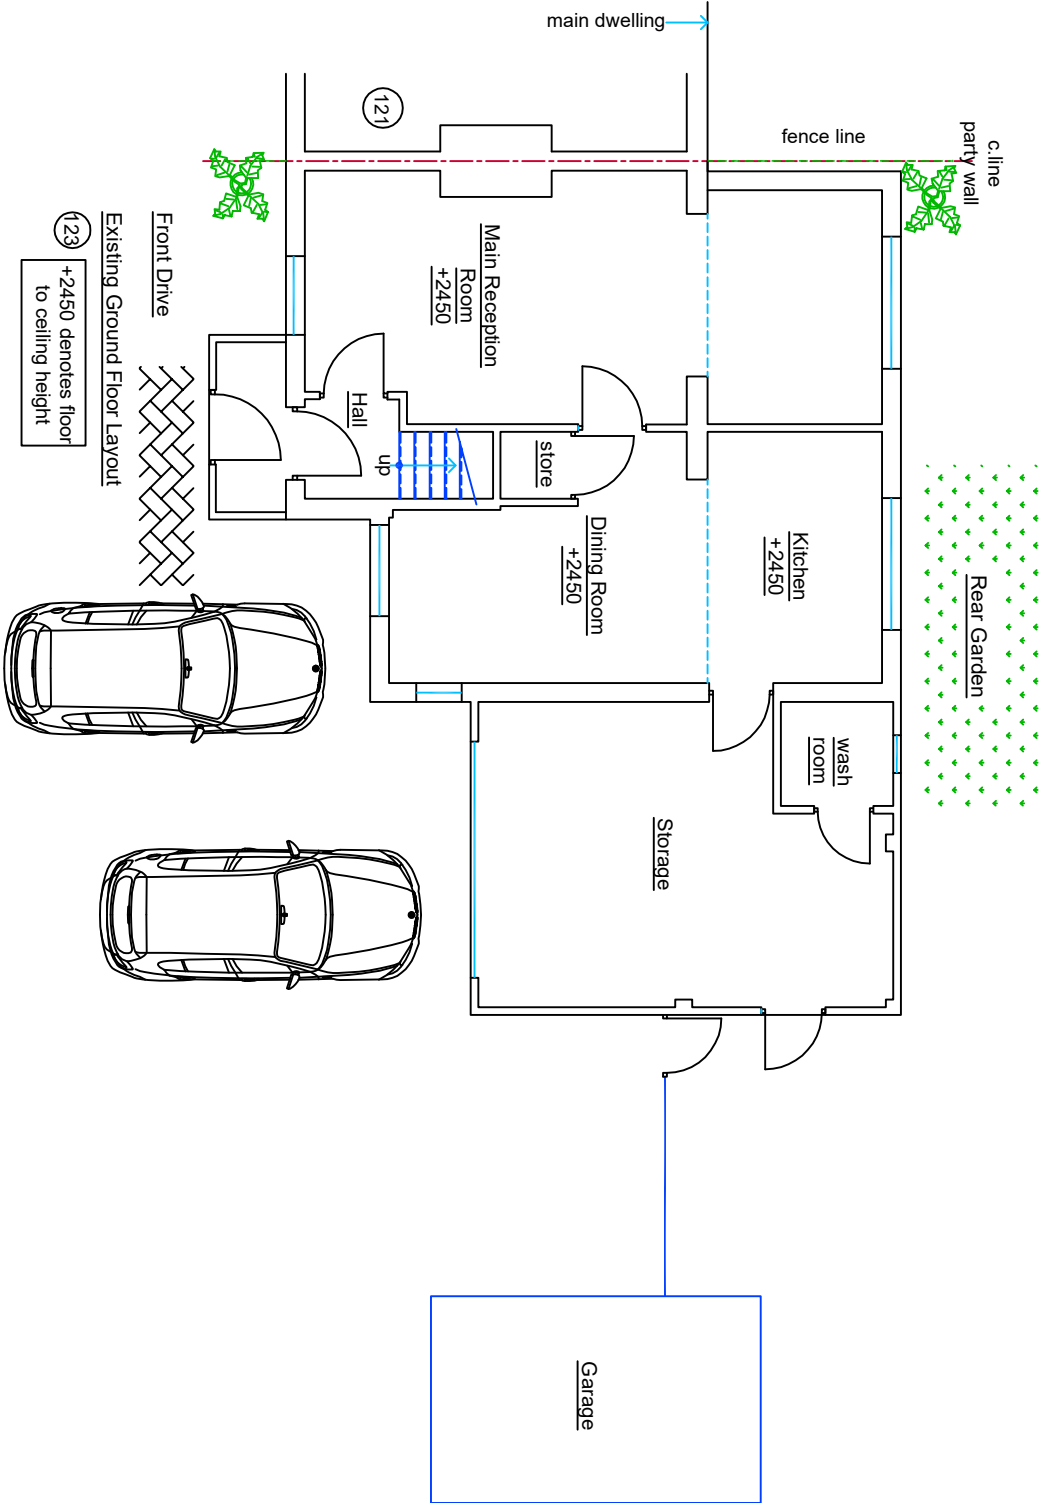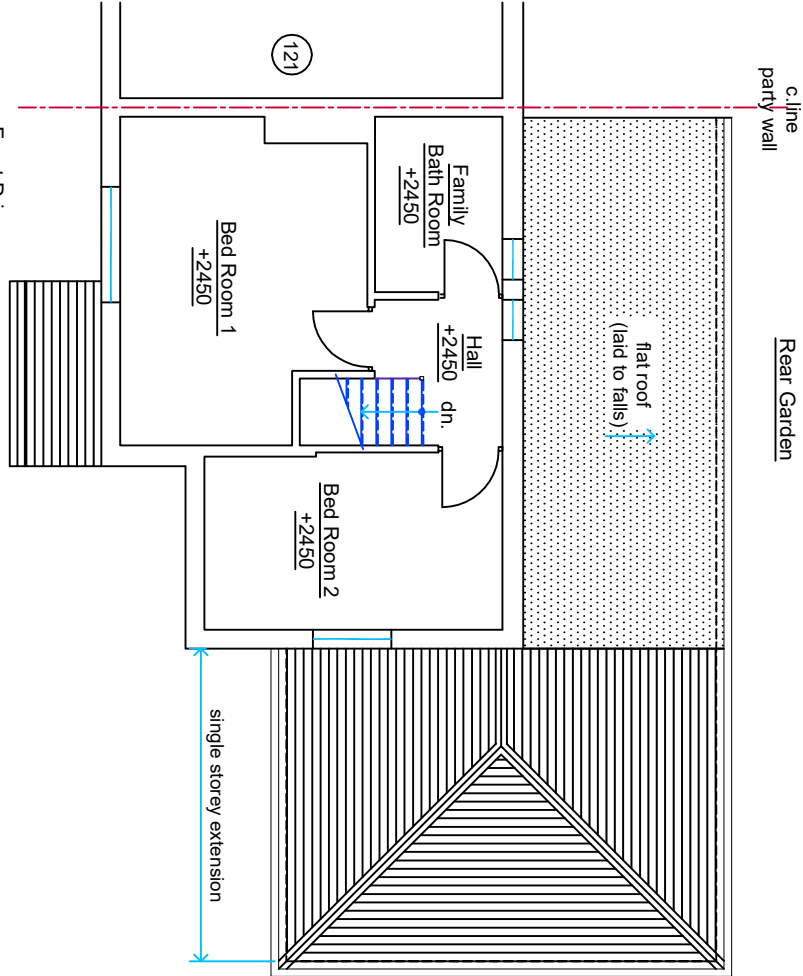

DRAWING STATUS

Planning Issue