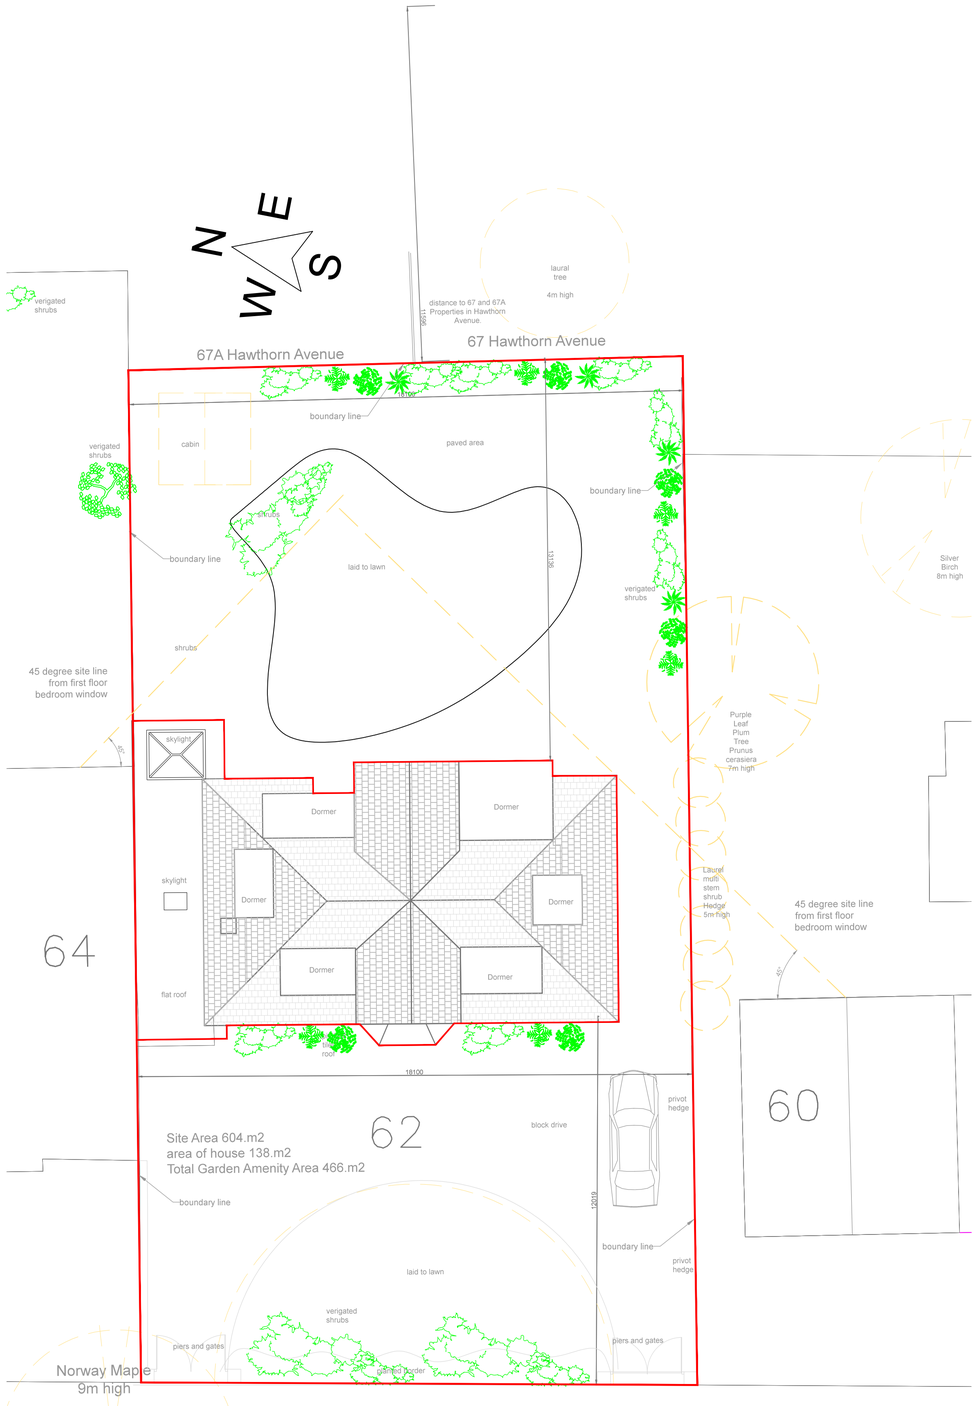

Existing Block Site Plan

Scale 1-100

scale bar 0 1 2 3 4 5m

LIME GROVE

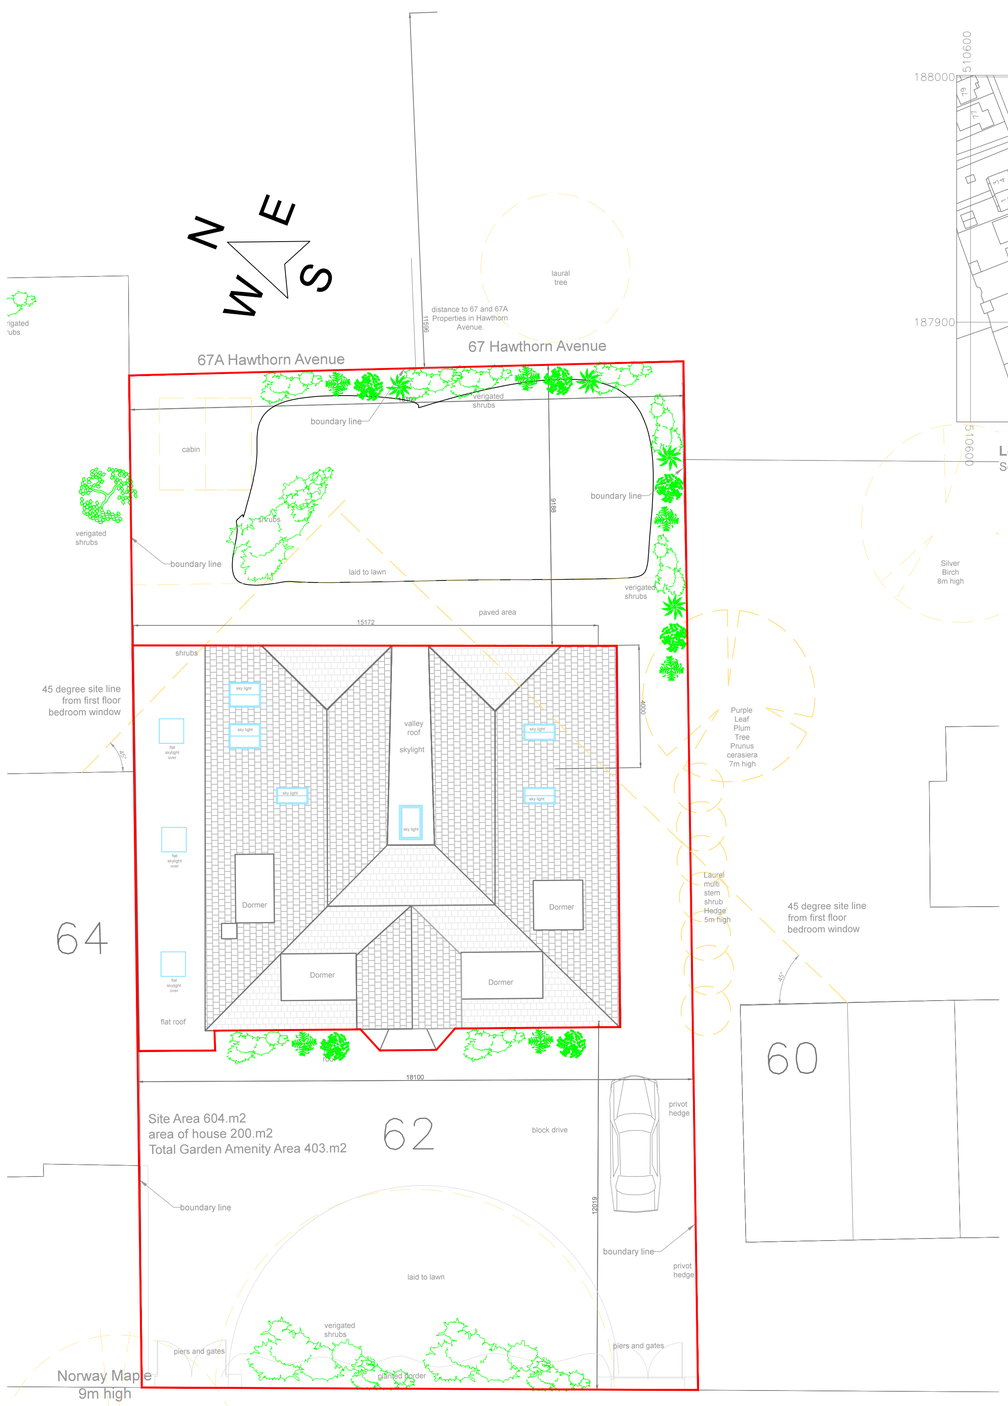

Proposed Block Site Plan

Scale 1-100

scale bar 0 1 2 3 4 5m

LIME GROVE



Location Plan

Scale 1-1250

REV.	NOTES	DATE	BY

WRITTEN DIMENSIONS TO BE USED IN PREFERENCE TO SCALED DIMENSIONS. ALL DIMENSIONS TO BE CHECKED ON SITE BY CONTRACTOR & ALL DISCREPANCIES TO BE REPORTED TO SMITH COLDHAM DESIGN LTD.

CLIENT
Raveev Pathak / Ananya Simiai

JOB TITLE
62 Lime Grove
Ruislip, HA4 8RY
Greater London

DRAWING TITLE
Existing & Proposed
Block & Location Plan
Planning Issue

SCALE
1-100 & 1-1250 @ A1

DRAWING No
6186-26-102

DATE
November 2026

DRAWN BY
Patrick Smith MCSD

REVISION

scd
smith coldham design ltd
55 LIME GROVE, RUISLIP, MIDDLESEX, HA4 8RL
M: 07774 476519
T: 020 8869 9681
E: patrick@smithcoldham.net
design - architecture - brand development - project management