Site Area 604.m2
area of house 200.m2
Total Garden Amenity Area 403.m2

block drive

0 1 2 3 4 5m

Scale 1-50 @ A1.-1-100 @ A3

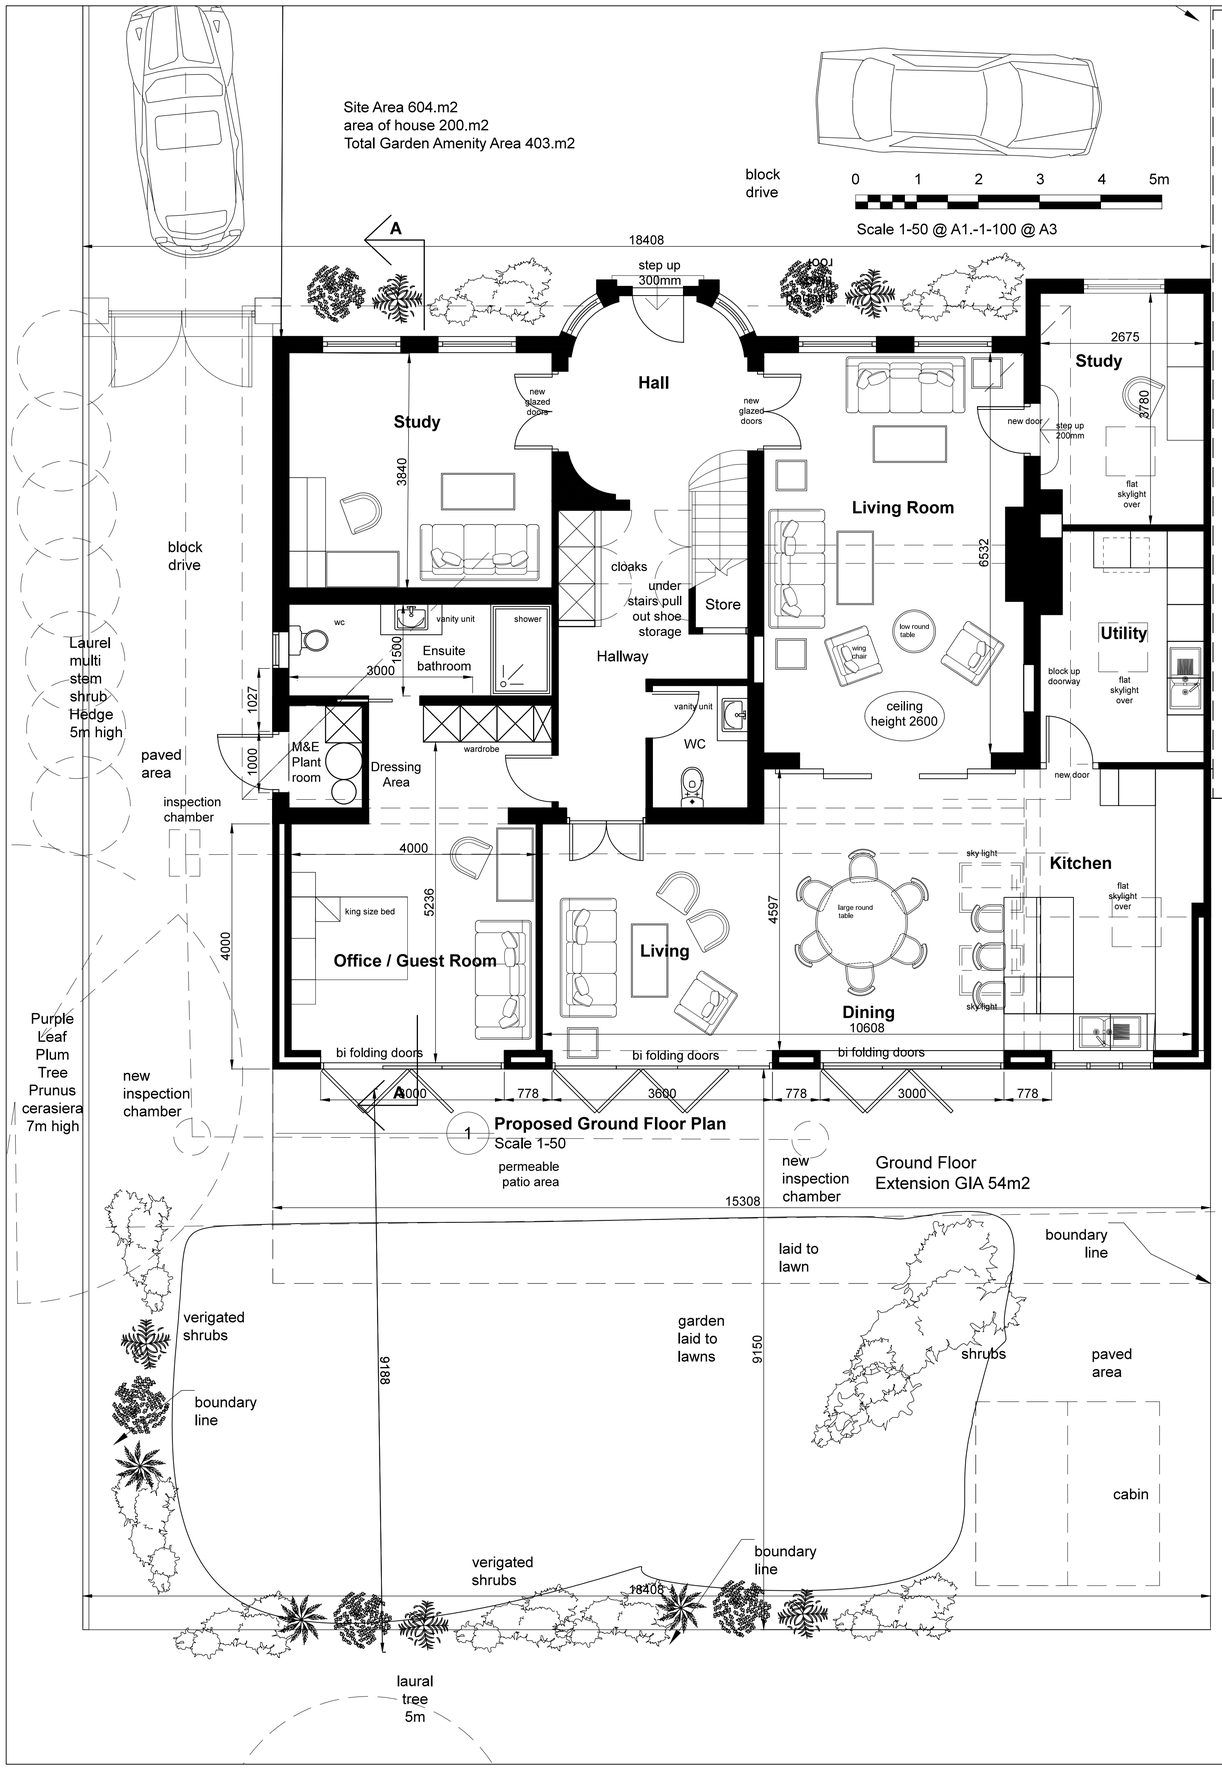

1 **Proposed Ground Floor Plan**
Scale 1-50

permeable patio area

new inspection chamber

Ground Floor Extension GIA 54m2

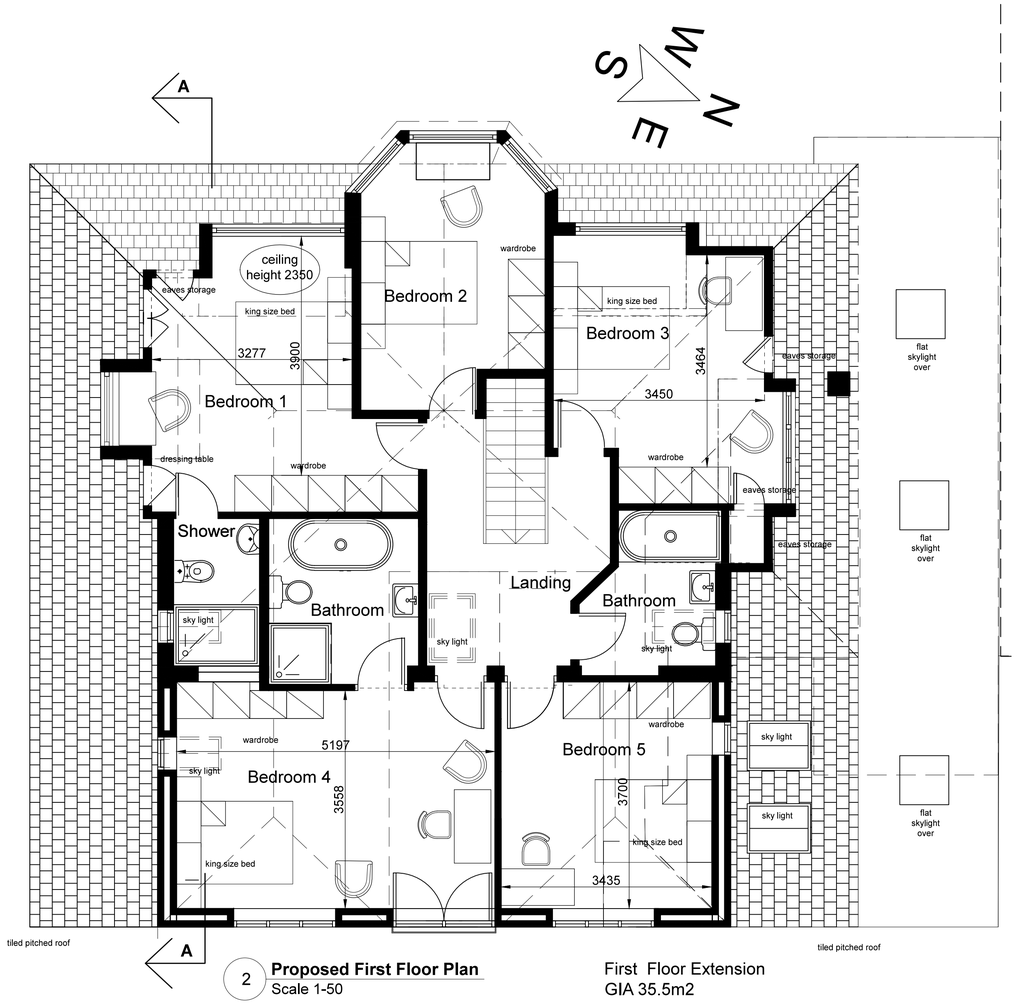

2 **Proposed First Floor Plan**
Scale 1-50

First Floor Extension
GIA 35.5m2

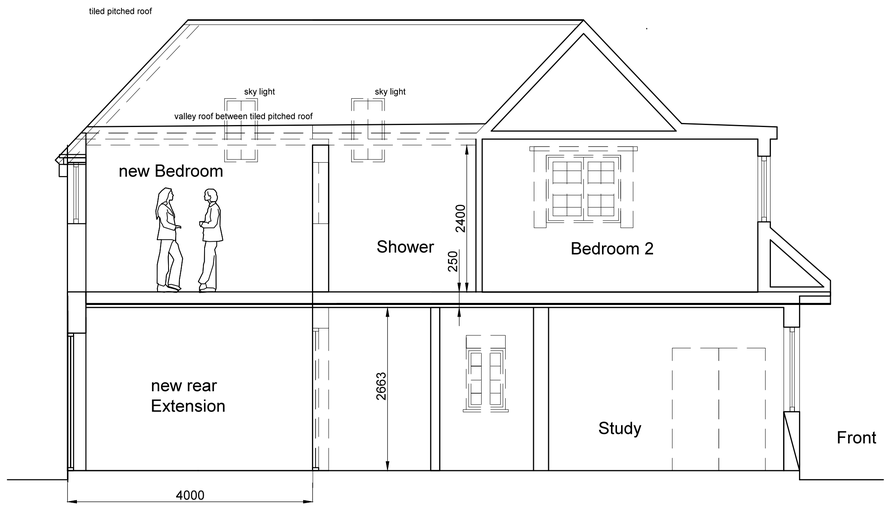

0 1 2 3 4 5m

Scale 1-50 @ A1.-1-100 @ A3

4 **Proposed Section A-A**
Scale 1-50

Rev;

REV.	NOTES	DATE	BY

WRITTEN DIMENSIONS TO BE USED IN PREFERENCE TO SCALED DIMENSIONS. ALL DIMENSIONS TO BE CHECKED ON SITE BY CONTRACTOR & ALL DISCREPANCIES TO BE REPORTED TO SMITH COLDHAM DESIGN LTD.

CLIENT
Raveev Pathak / Ananya Simiai

JOB TITLE
62 Lime Grove
Ruislip, HA4 8RY
Greater London

DRAWING TITLE
Ground and First floor Plana
As Proposed
Planning Issue

SCALE	DRAWING No
1-50 @ A1	6186-26-103
DATE: November 2026	
DRAWN BY: Patrick Smith MCSD	REVISION

smith coldham design ltd
55 LIME GROVE, RUISLIP, MIDDLESEX, HA4 8RL
M: 07774 476519
T: 020 8869 9681
E: patrick@smithcoldham.net

design - architecture - brand development - project management