
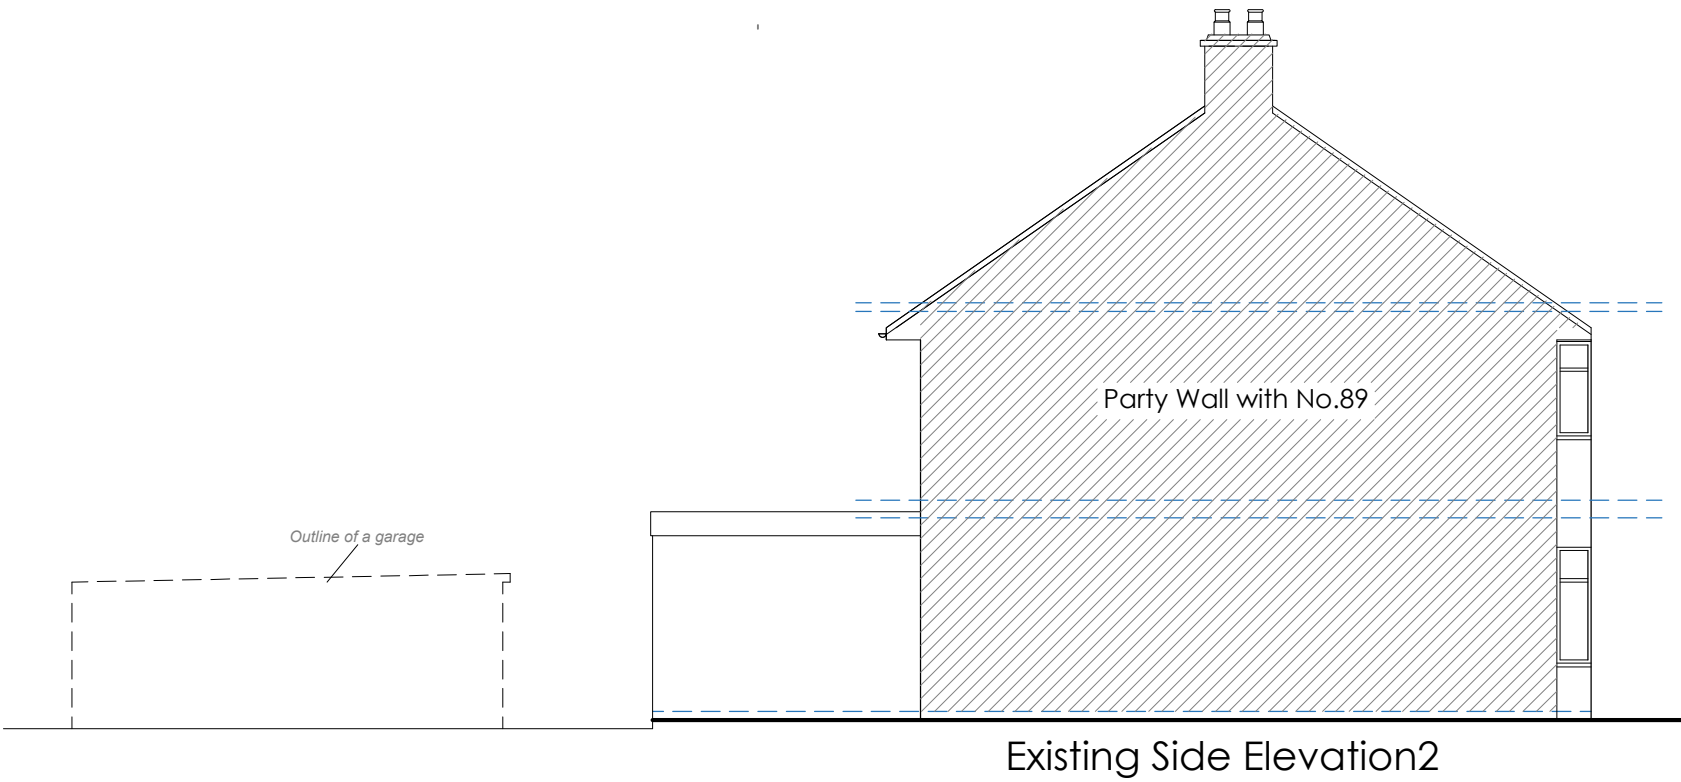
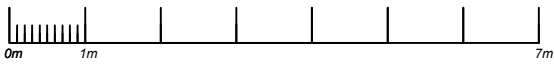


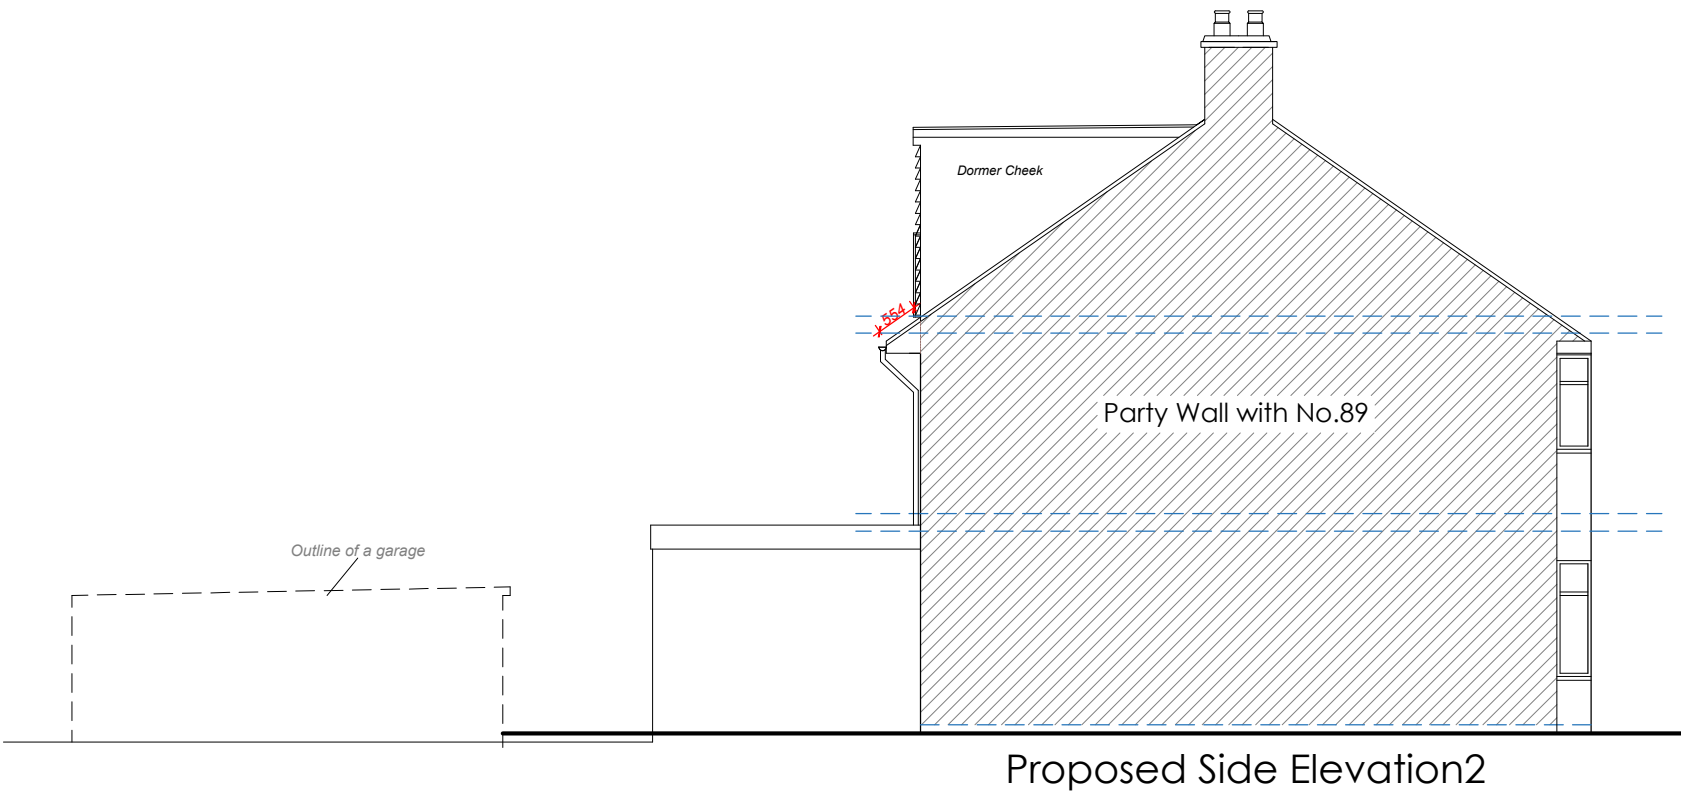

DWG. TITLE:	Side Elevations 2	PROJECT:		CLIENT	SITE:	GLOBPROJECT LIMITED Chartered Architects Yeoman House, 7th Floor 63 Croydon Road London SE20 7TS M 07961761712 E gprojectltd@gmail.com
JOB No.	GPR-059/2021					
DWG. No.	059/05/SE2	Loft Conversion involving construction of a rear dormer, roof alteration from hip to gable and installation of skylight to front roof slope		Mohamed Al Fatlawi		
REVISION:						
SCALE:	1 : 100 (A3)					
DRAWN:	BM					
DATE:	10.05.2021	Issue	Lawful Development	<i>Note: In depth measurements to be determined on site prior to construction. This is a planning drawing and a separate design for Building Regulations will be required. NB: Prior to construction, a client is advised to seek professional advice of a Party Wall Surveyor</i>		
CHECKED:	BM					