


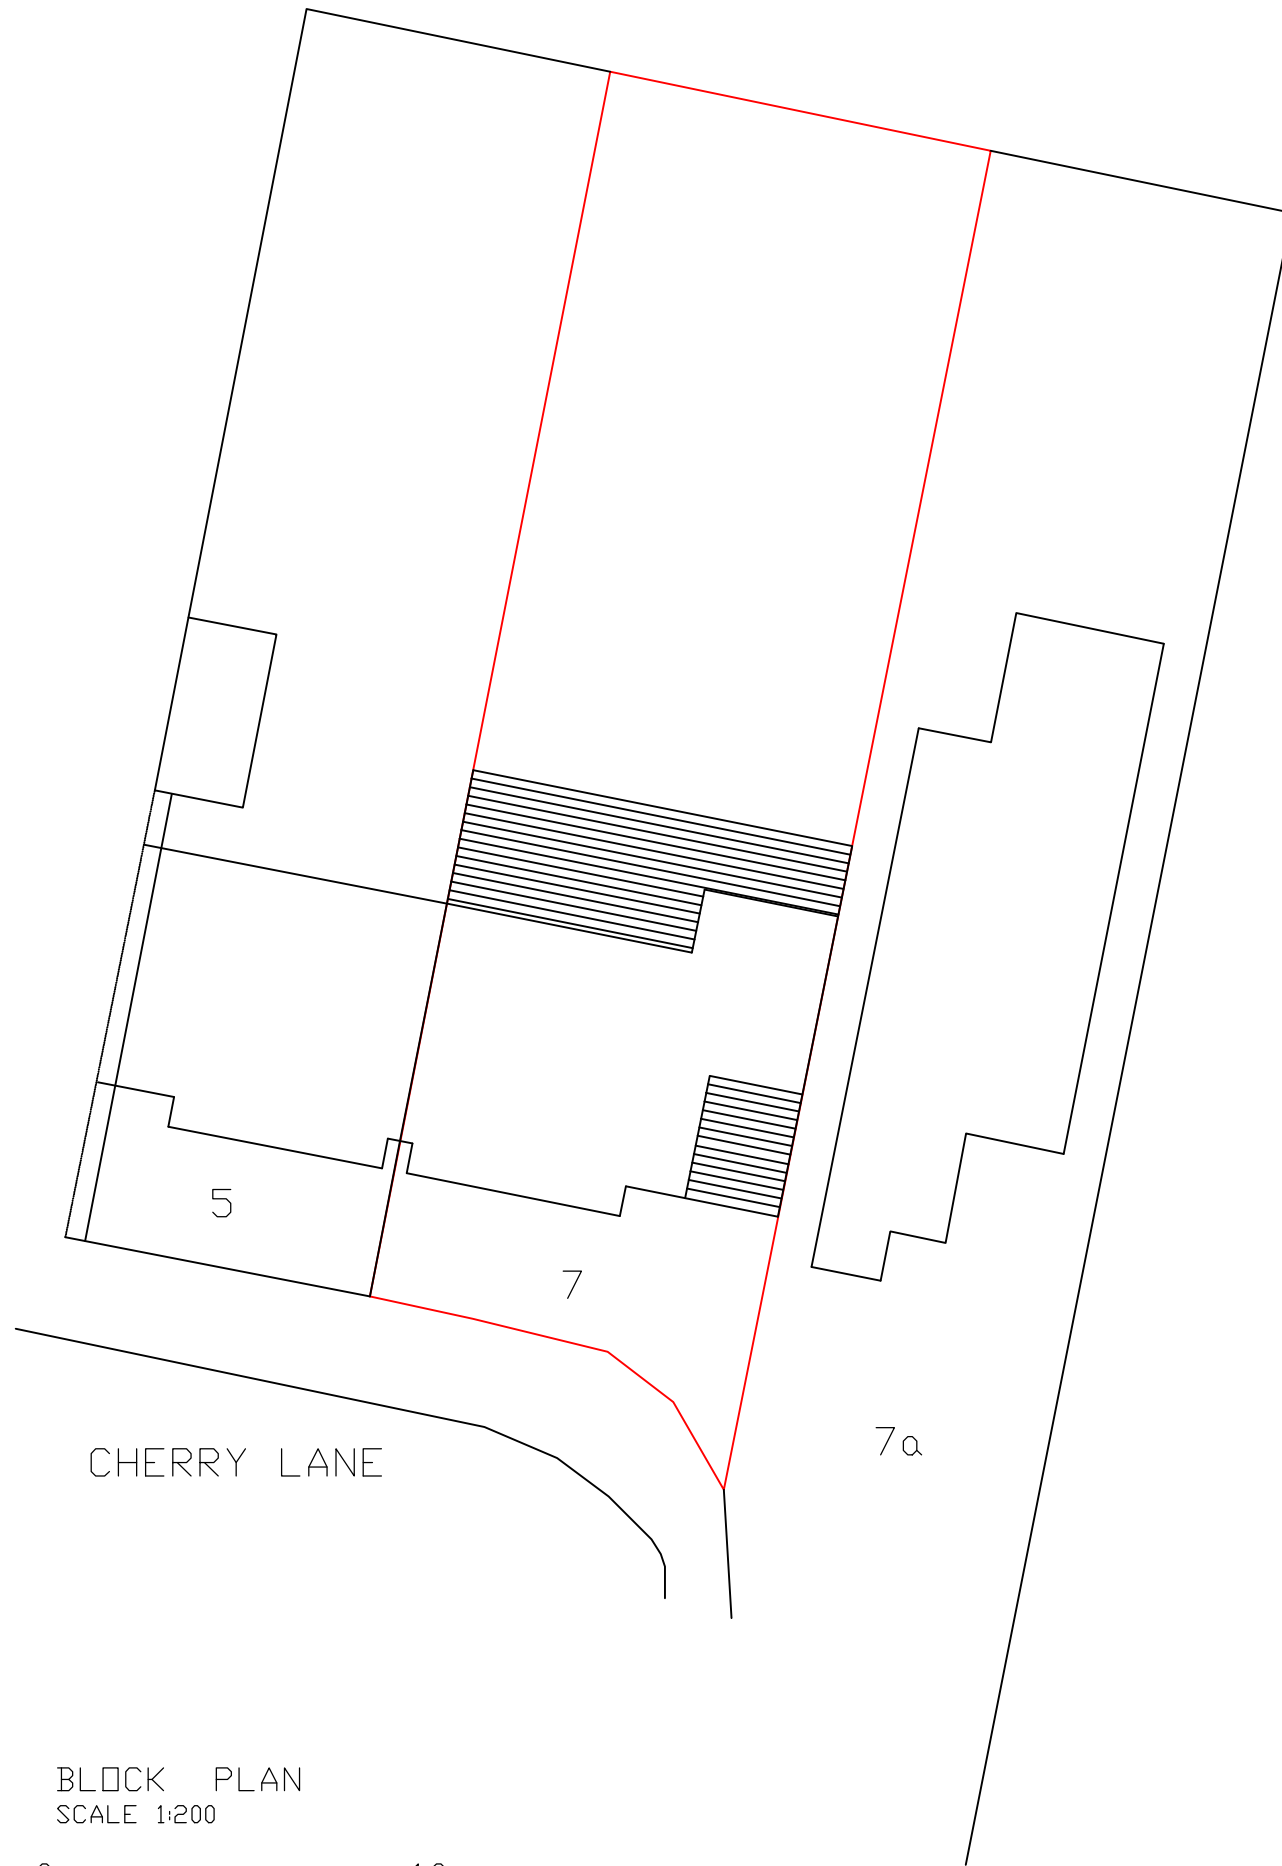

BLOCK PLAN  
SCALE 1:200

0 5 10  
1:200



SITE LOCATION PLAN  
SCALE 1:1250

0 10 50 100 metre  
1:1250

| rev.   | description      |                 | drawn                                        | date          | checked |
|---|------------------|-----------------|----------------------------------------------|---------------|---------|
| <div><div>MOHAMMED SHAMAUN<br/>SYSTEMS DESIGN ENGINEER<br/>42 KNOWSLEY AVENUE,SOUTHALL,MIDDX,UB1 3AU<br/>mob: 07859877288</div></div> |                  |                 |                                              |               |         |
| client<br>Mr Indrajit Rayli   |                  |                 | site<br>7 Cherry Lane, West Drayton, UB7 9HB |               |         |
| project<br>Part two storey, part single storey side/rear extension   |                  |                 | title<br>SITE LOCATION PLAN & BLOCK PLAN     |               |         |
| scale<br>1:1250 :1:200 @ A3   | date<br>23/07/16 | drawn by;<br>MS | number<br>23/07/16/4                         | revision<br>3 |         |