




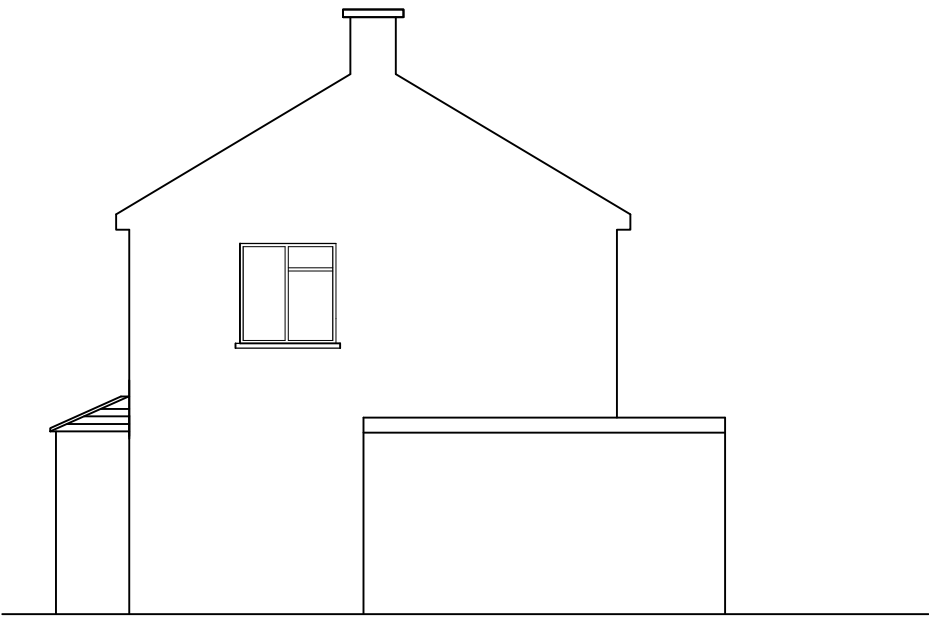


Existing Side Elevation RH Side

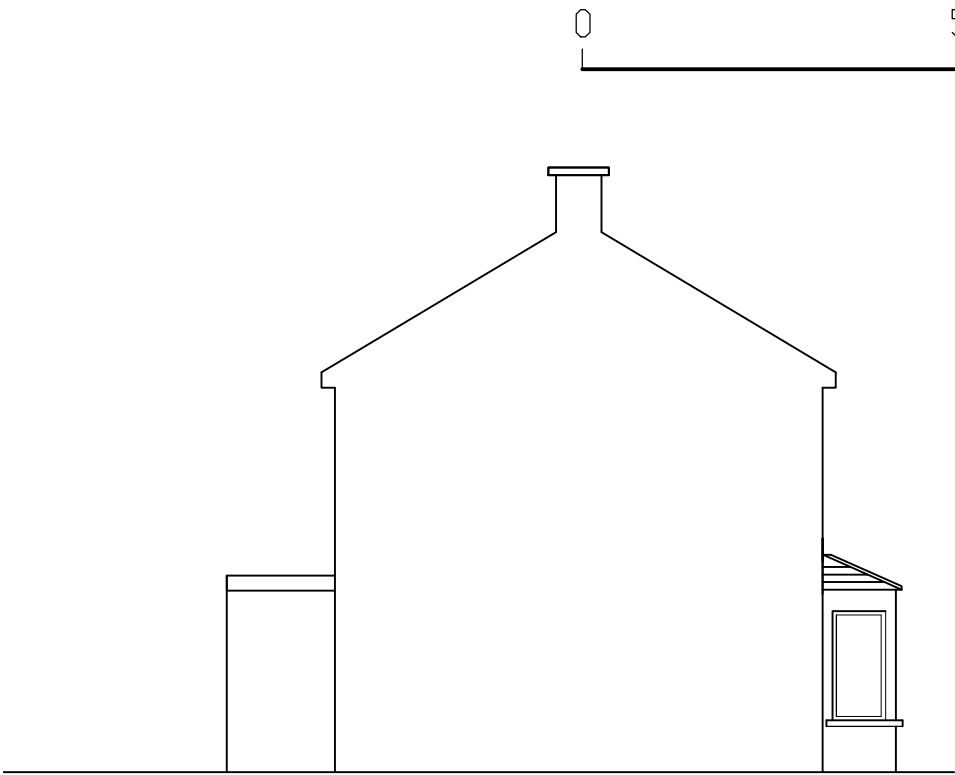

Existing Side Elevation LH Side

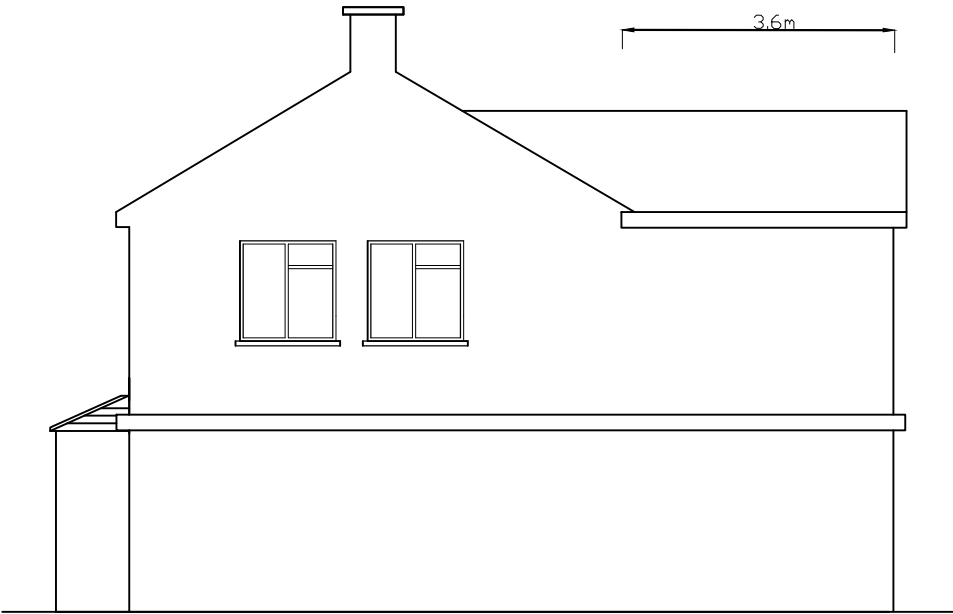

Proposed Side Elevation RH Side

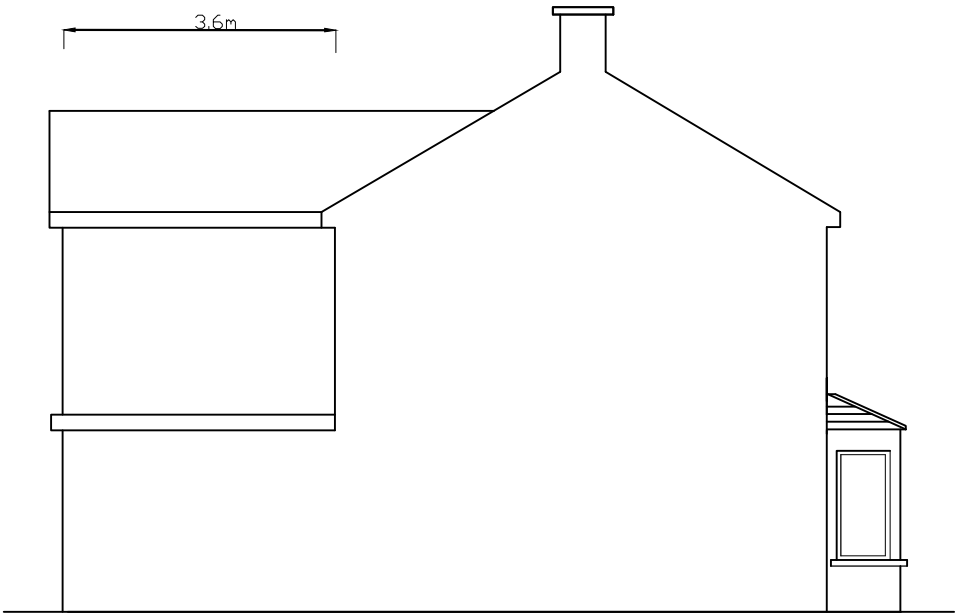

Proposed
Side Elevation LH Side



rev.	description		drawn	date	checked
 MOHAMMED SHAMAUN SYSTEMS DESIGN ENGINEER 42 KNOWSLEY AVENUE,SOUTHALL,MIDDX,UB1 3AU mob: 07859877288					
client Mr Indrajit Raylt			site 7 Cherry Lane,West Drayton,UB7 9HB		
project Part two storey, part single storey side/rear extension			title EXISTING AND PROPOSED SIDE ELEVATIONS		
scale 1:100 @ A3	date 23/07/16	drawn by; MS	number 23/07/16/3	revision 2	