


LEGEND:

CONSTRUCTION NOTES:

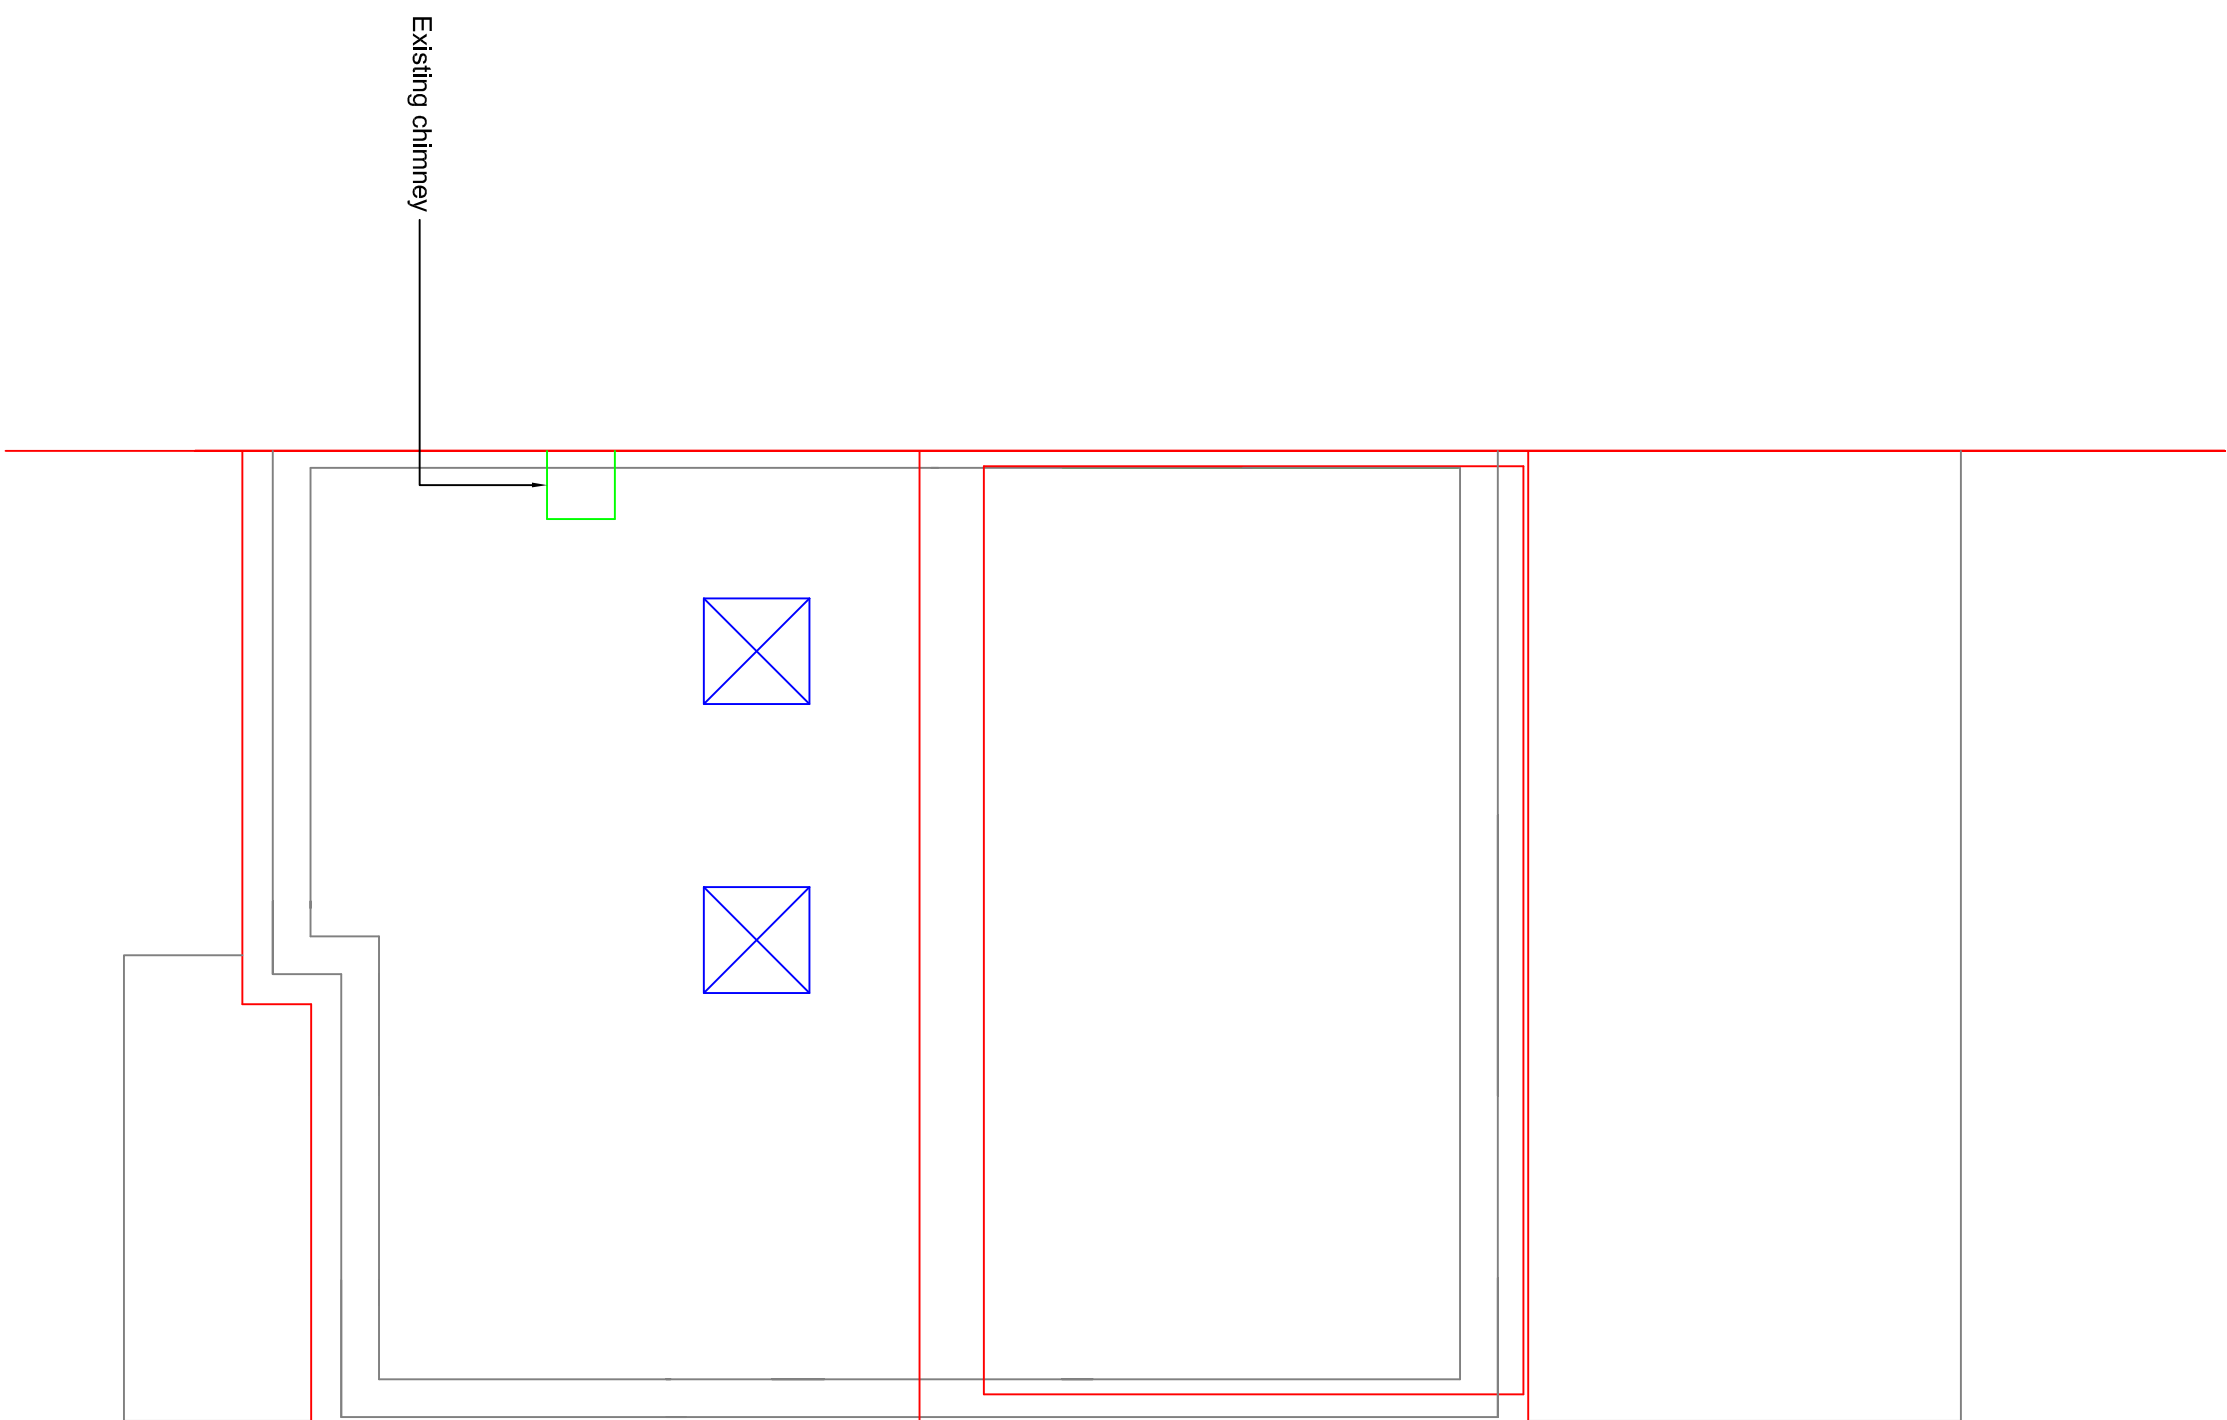

PROPOSED ROOF PLAN
1:50

[illegible]