

**LEGEND:**

CONSTRUCTION NOTES:

| rev | description | date |
|-----|-------------|------|
| 1   |             |      |
|     |             |      |
|     |             |      |
|     |             |      |
|     |             |      |

project

34 COLNE AVENUE,  
WEST DRAYTON MIDDx. UB7 7AL

| title                                    |
|------------------------------------------|
| EXISTING GROUND, FIRST<br>AND ROOF PLANS |

client

---

---

Mr. N. Vithana

| scale |    | date |    |
|-------|----|------|----|
| 1     | 50 | 26   | 03 |
|       |    |      | 17 |


| ung. no. | revision |      |
|----------|----------|------|
| 922      | A1       | SU01 |
|          |          | -    |

**REN**  
DESIGN & PROJECT  
MANAGEMENT


8 HAMILTON ROAD  
COMLEY  
UXBRIDGE  
UB8 3AU

T: 01895 461 966  
F: 01895 464 471  
M: 07941 508 341  
E: druchuck@aol.com

EXISTING GROUND FLOOR PLAN  
1:50

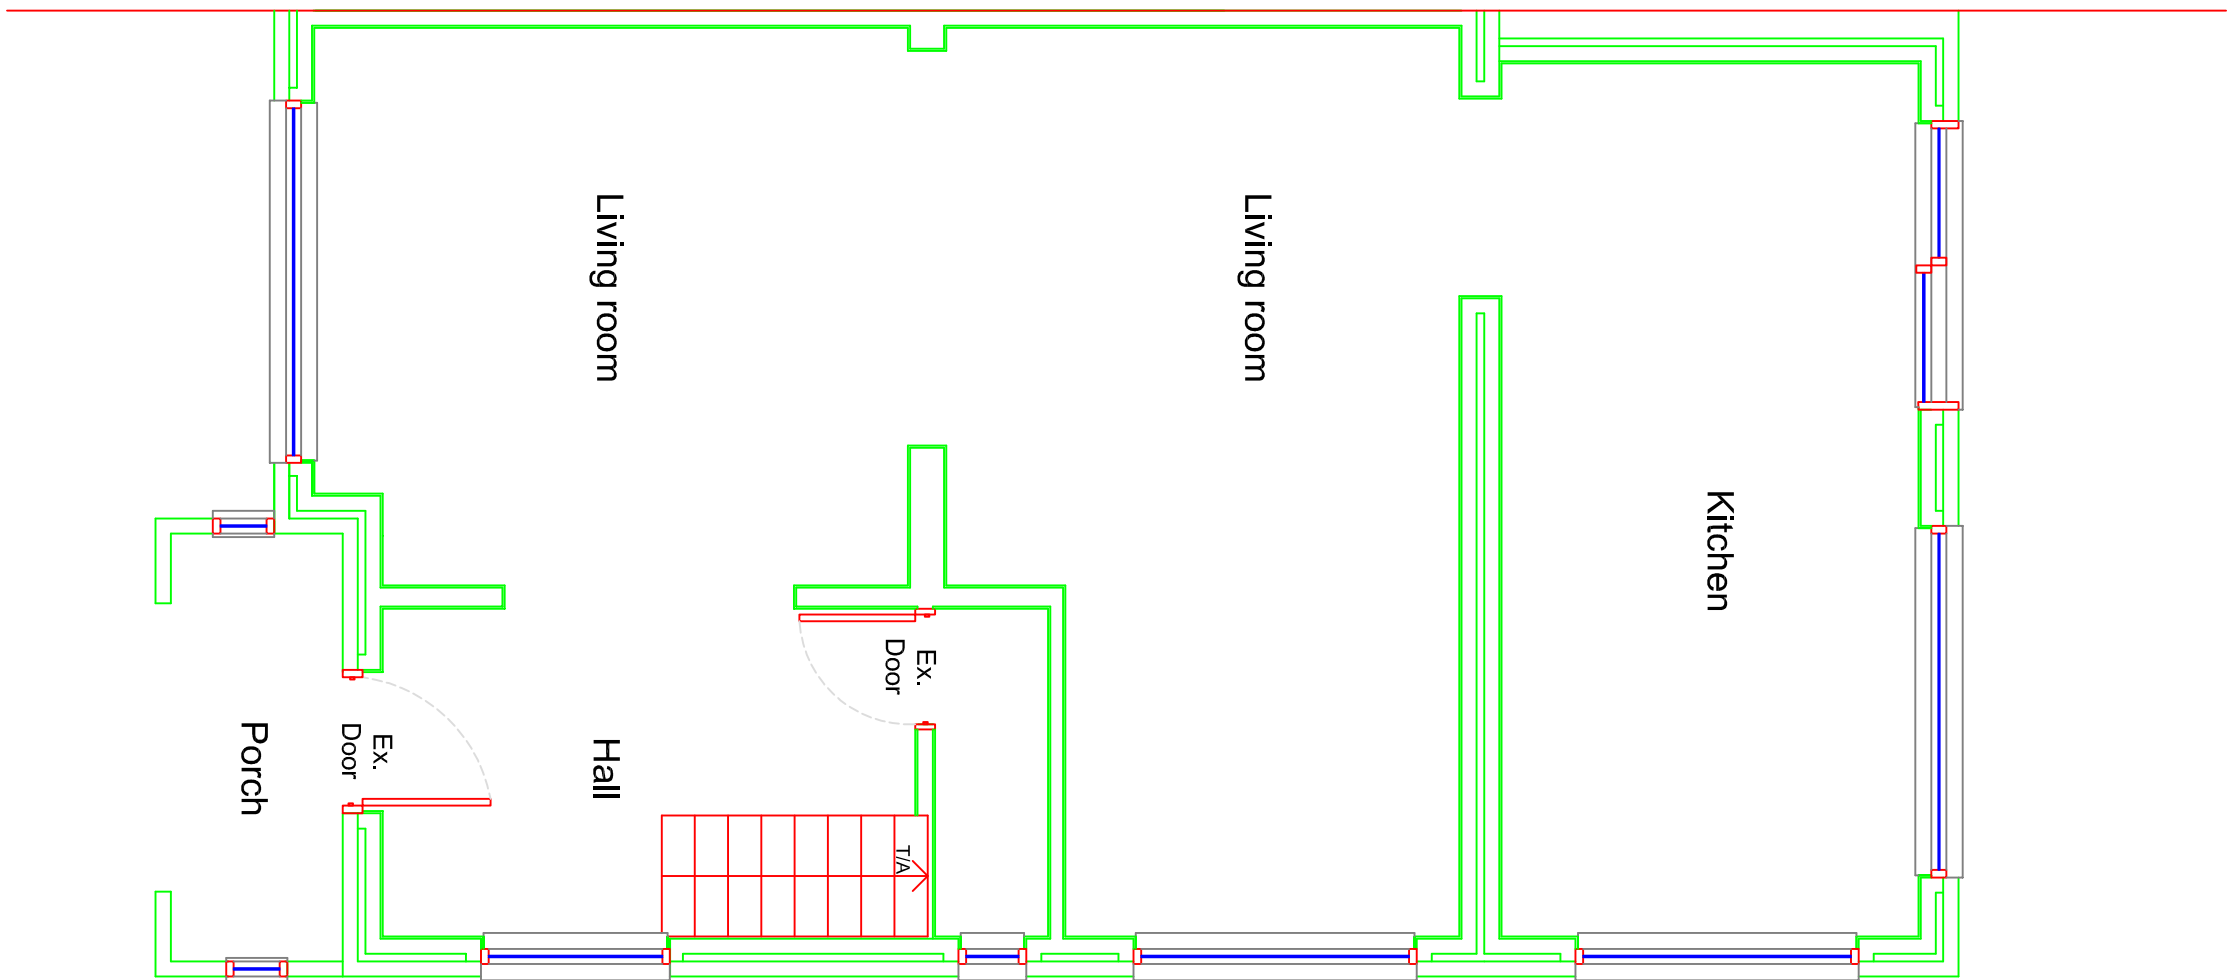

# EXISTING FIRST FLOOR PLAN

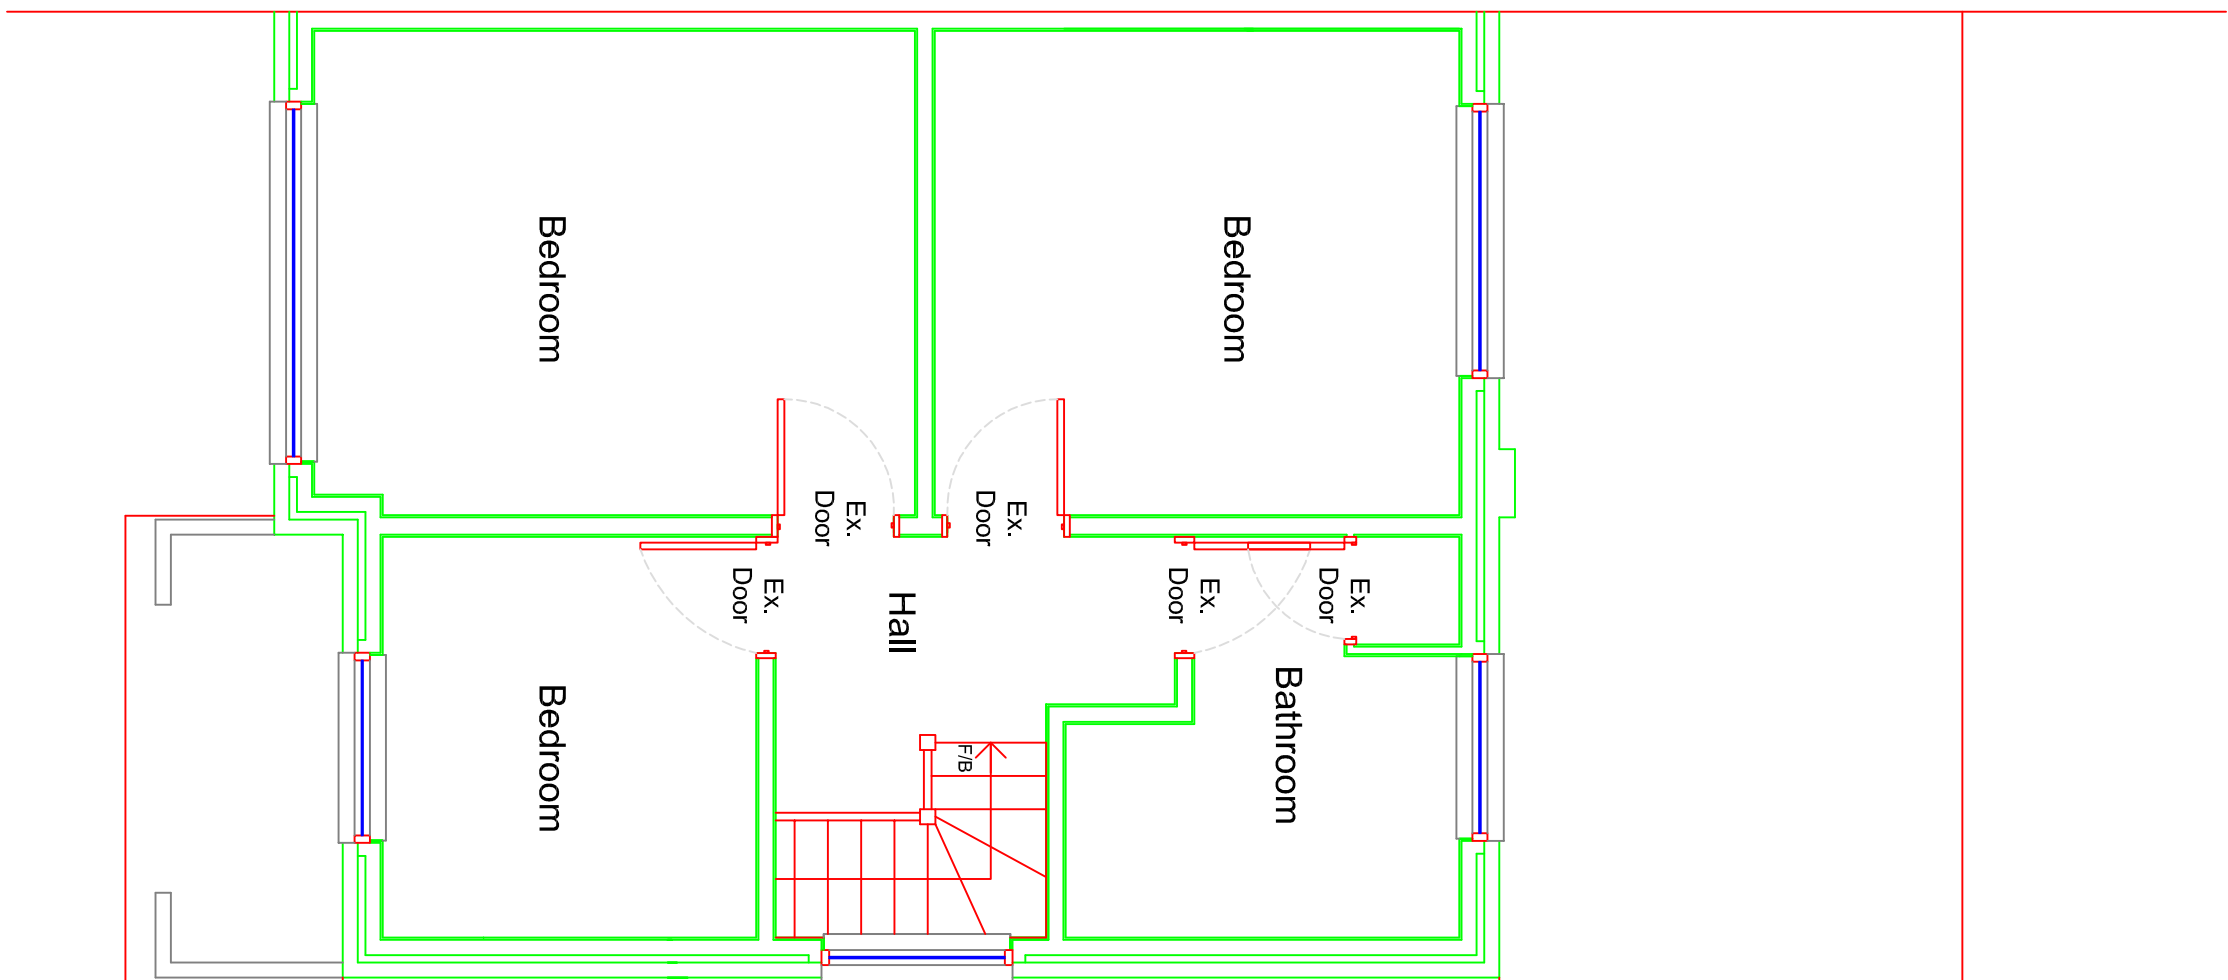

EXISTING ROOF PLAN  
1:50

