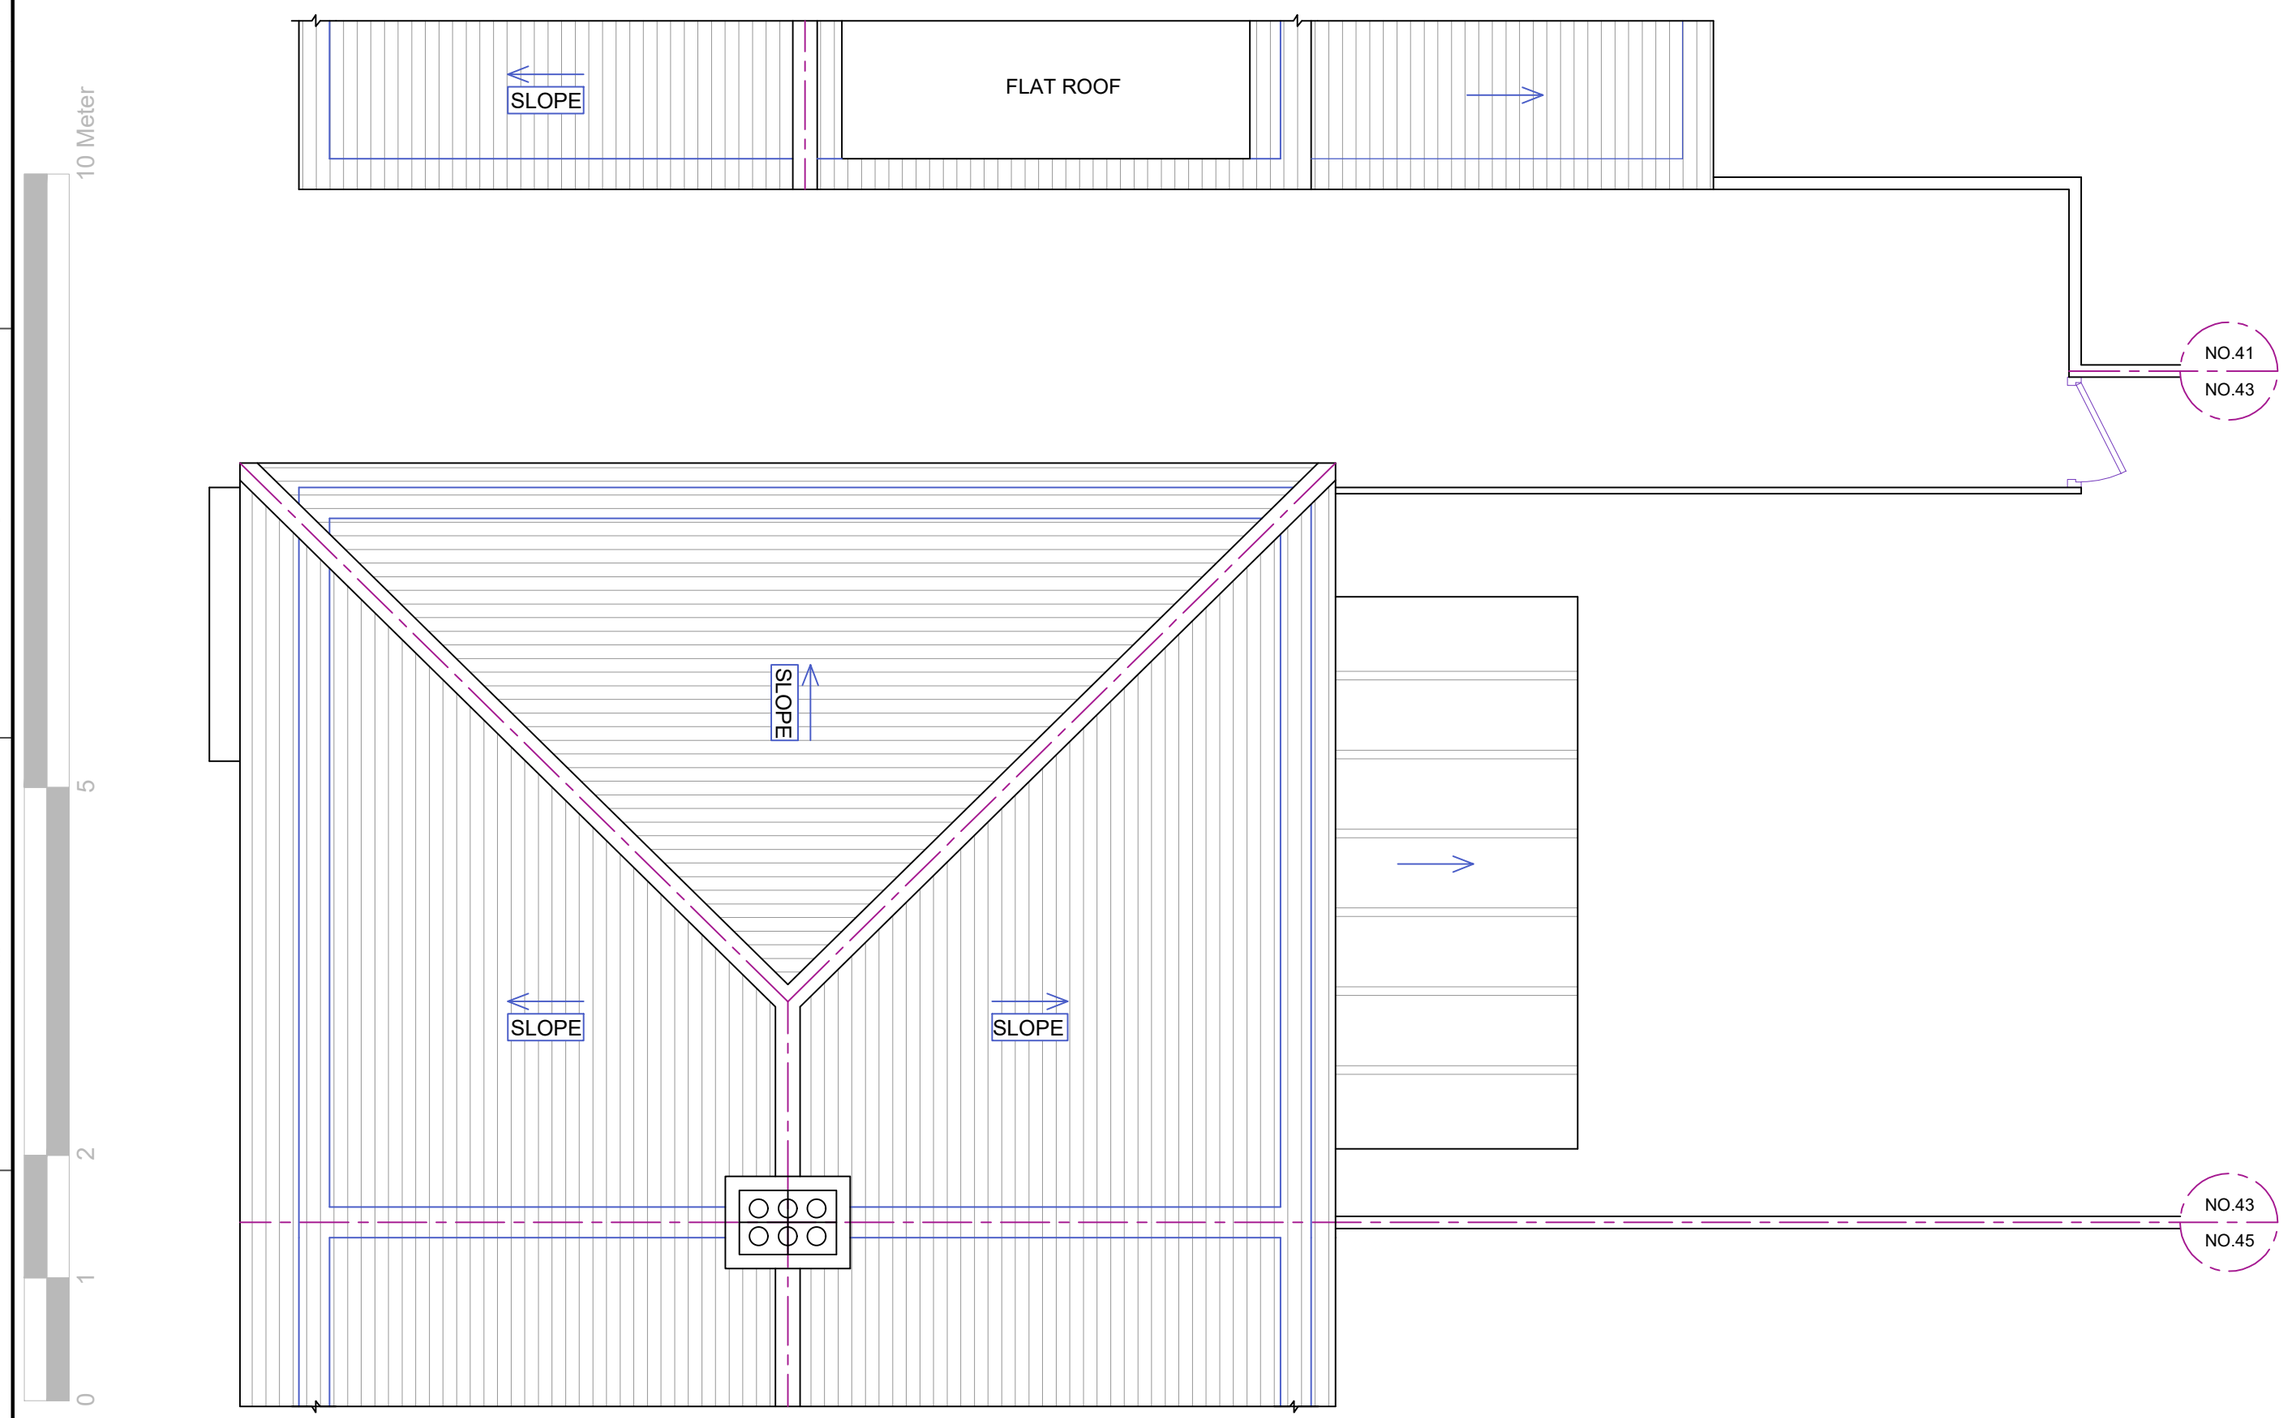

EXISTING ROOF PLAN

REFERENCE DRAWINGS	GENERAL NOTES	No	DATE	REVISION	BY	CHK
	This drawing is for planning use only do not use this drawing for any purpose other than that for which it was issued. Structural Design and Building Control Approval is required before construction commences. This drawing is subject to copyright do not reproduce this drawing without prior permission.					

CONSULTANT
CIVILS CONSULTING LTD.
CIVIL ENGINEERS
STRUCTURAL ENGINEERS
ARCHITECTURAL DESIGNERS
Contact: 07947249323

DRAWN: AM
CHECKED: A.R
PROJECT NO.

CLIENT/PROJECT: 43 WEST MEAD
TITLE: EXISTING ROOF PLAN

DRAWING No.: D06
SCALE: 1:50 @A3
DATE: 14-01-2022