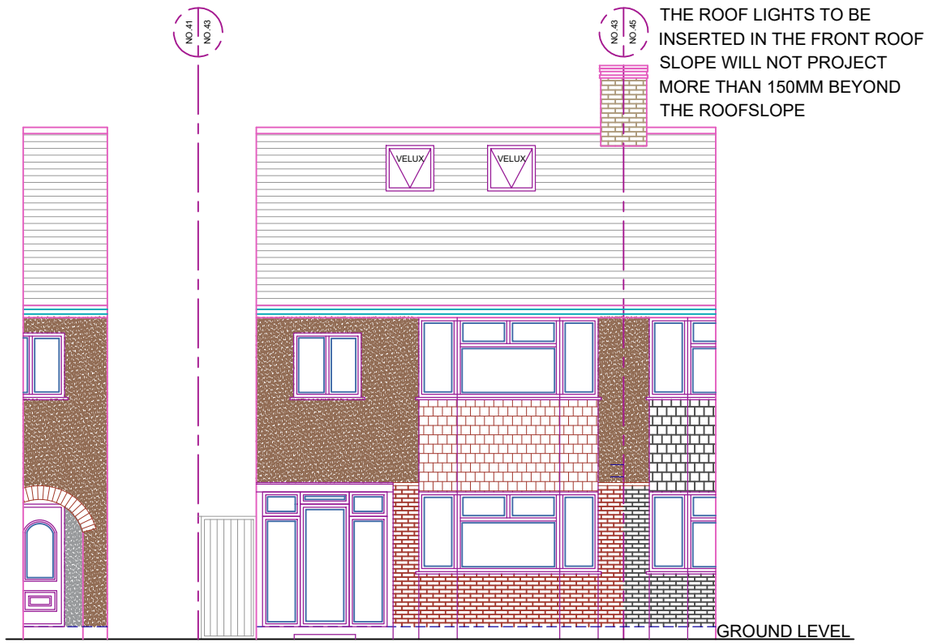

THE ROOF LIGHTS TO BE INSERTED IN THE FRONT ROOF SLOPE WILL NOT PROJECT MORE THAN 150MM BEYOND THE ROOFSLOPE

PROPOSED FRONT ELEVATION

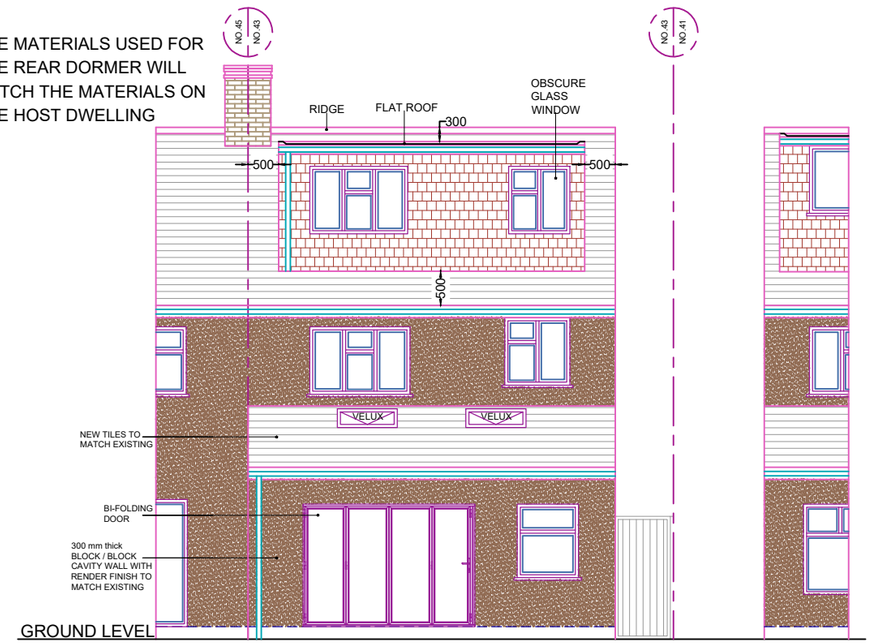

THE MATERIALS USED FOR THE REAR DORMER WILL MATCH THE MATERIALS ON THE HOST DWELLING

PROPOSED REAR ELEVATION

MATERIALS USED IN EXTERIOR WORK TO BE SIMILAR IN APPEARANCE TO THOSE OF THE EXTERIOR OF THE EXISTING HOUSE.

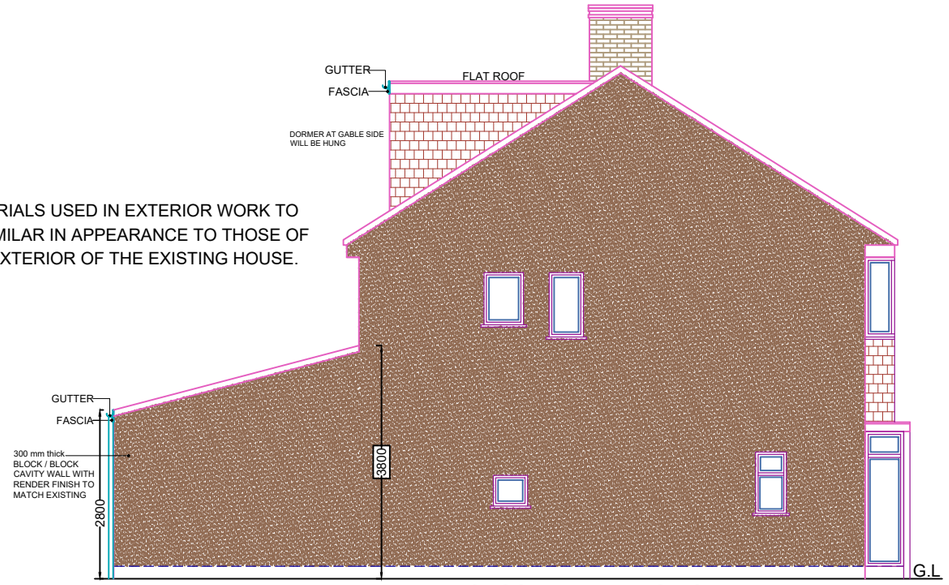

PROPOSED ELEVATION SIDE A

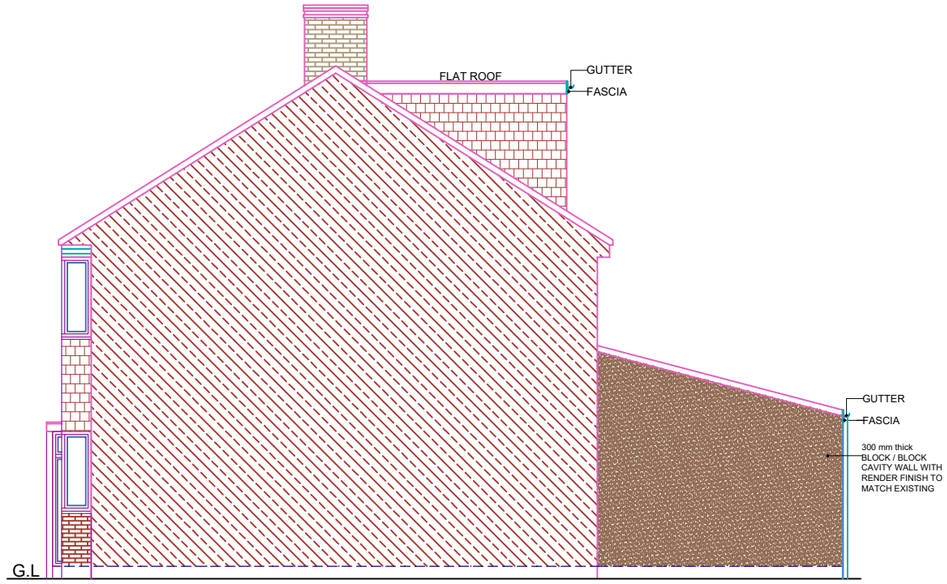

PROPOSED ELEVATION SIDE B

REFERENCE DRAWINGS	GENERAL NOTES	No	DATE	REVISION	BY	CHK	CONSULTANT	DRAWN	CLIENT/PROJECT	DRAWING No.
	This drawing is for planning use only do not use this drawing for any purpose other than that for which it was issued.						CIVILS CONSULTING LTD. CIVIL ENGINEERS STRUCTURAL ENGINEERS ARCHITECTURAL DESIGNERS	AM	43 WEST MEAD	D09
	Structural Design and Building Control Approval is required before construction commences.							CHECKED A.R	TITLE	SCALE: 1:100 @A3
	This drawing is subject to copyright do not reproduce this drawing without prior permission.						Contact: 07947249323	PROJECT NO.	PROPOSED ELEVATIONS	DATE: 14-01-2022