



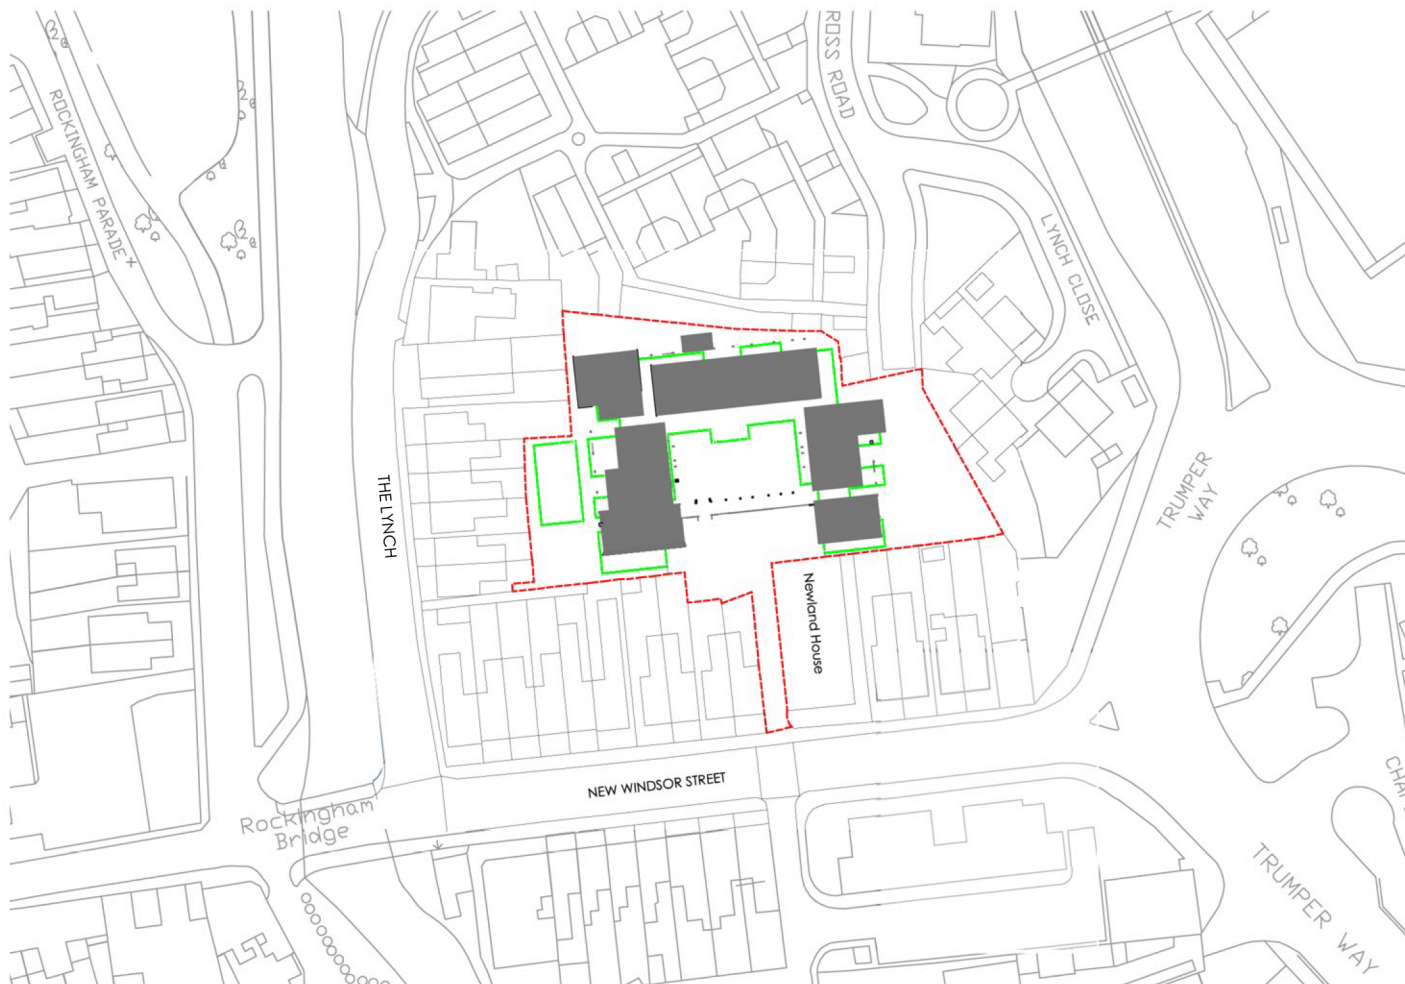

Location Plan Scale 1:1250 @A4

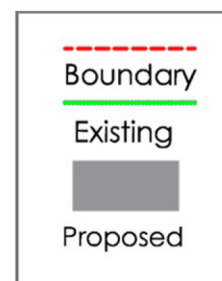

KEY



Town Planning

Revision	Amendment	Date

AA+D

Atelier Architecture + Design Ltd

Akeman Business Park, 81 - 82 Akeman Street
Tring, Herts, HP23 6AF

T: 01442 828201 E: info@atelier-architects.co.uk
www.atelier-architects.co.uk

As Proposed

Project:
New Almshouses, Uxbridge United Welfare Trust
Woodbridge House, New Windsor Street, Uxbridge
Greater London, UB8 2TY

Drawing Title:
Location Plan

Scale: 1:1250 @A4

Date: 20.07.17

Drawing No:	Rev:
447 / TP2 / 000	

copyright reserved