


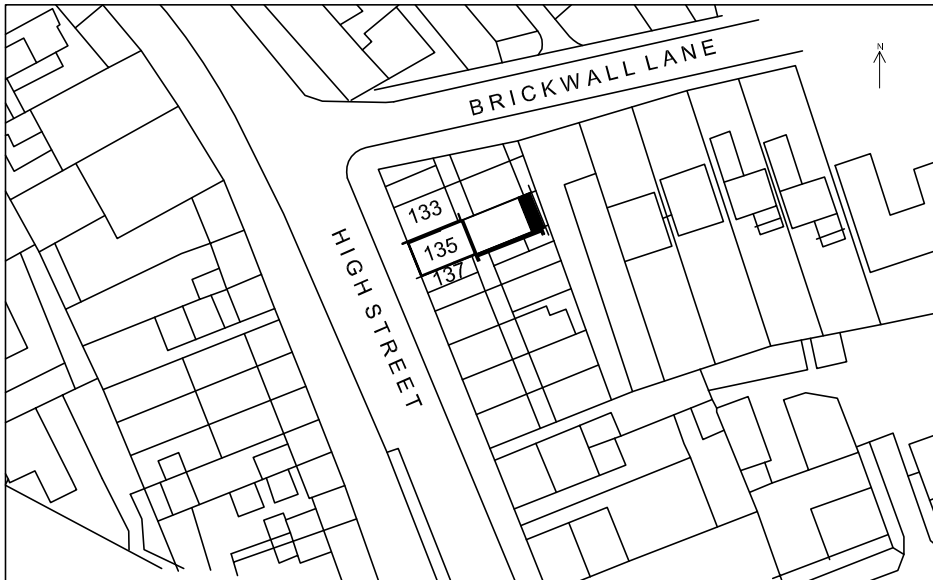

SITE LOCATION PLAN
SCALE 1:1250



Cubic Building Surveying Limited

Prospect House, 191-199 London Road, Isleworth,

Middlesex, TW7 5XD

T: 020 8587 1003 · F: 020 8587 1002

www.cubicbs.co.uk

info@cubicbs.co.uk

Drawing Number

C12774-102