Openings Schedule

Sn.	Description	Nos.	Size	Lintel type
1	Main Door (MD) at Solid wall	1	900 x2100	
2	Door (D) at Cavity Wall	5	860 x2100	
3	Door (D1) at Block wall	3	75x2100	2 nos. 50x150 C16 Wooden member
4	Window (W) at Cavity wall	1	1800x1200	CG 70/100 standard duty cantnic lintel
5	Window (W1) at Cavity wall	1	1800x1200	CG 70/100 standard duty cantnic lintel
6	Window (W2) at Cavity wall	1	900x1050	CG 70/100 standard duty cantnic lintel
7	Window (W3) at Cavity wall	1	700x1050	CG 70/100 standard duty cantnic lintel
8	Window (W4) at Cavity wall	1	1300x1050	CG 70/100 standard duty cantnic lintel
9	Window (W5) at Cavity wall	1	1200x1100	CG 70/100 standard duty cantnic lintel
10	Ventilation (V) at cavity wall	1	600x1050	CG 70/100 standard duty cantnic lintel
11	Ventilation (V1) at cavity wall	1	600x1050	CG 70/100 standard duty cantnic lintel
12	Sky Light (SL) at Roof	1	780x980	Double up roof joists around the sky light openings.

0 0.5 1 1.5 2 3 4 6 8

Scale bar 1:100 (Meter)

0 1 2 3 5 7 10 13 M

Scale bar 1:500 (Meter


Site Area Calculation

Total side/Rrear Garden Area: **140.75** Sq.M

Side/Rear extension : 39.37 Sq.M

Total build up : **39.37** Sq.M

So, Total area covered by new build is less than 50 % of total rear garden.

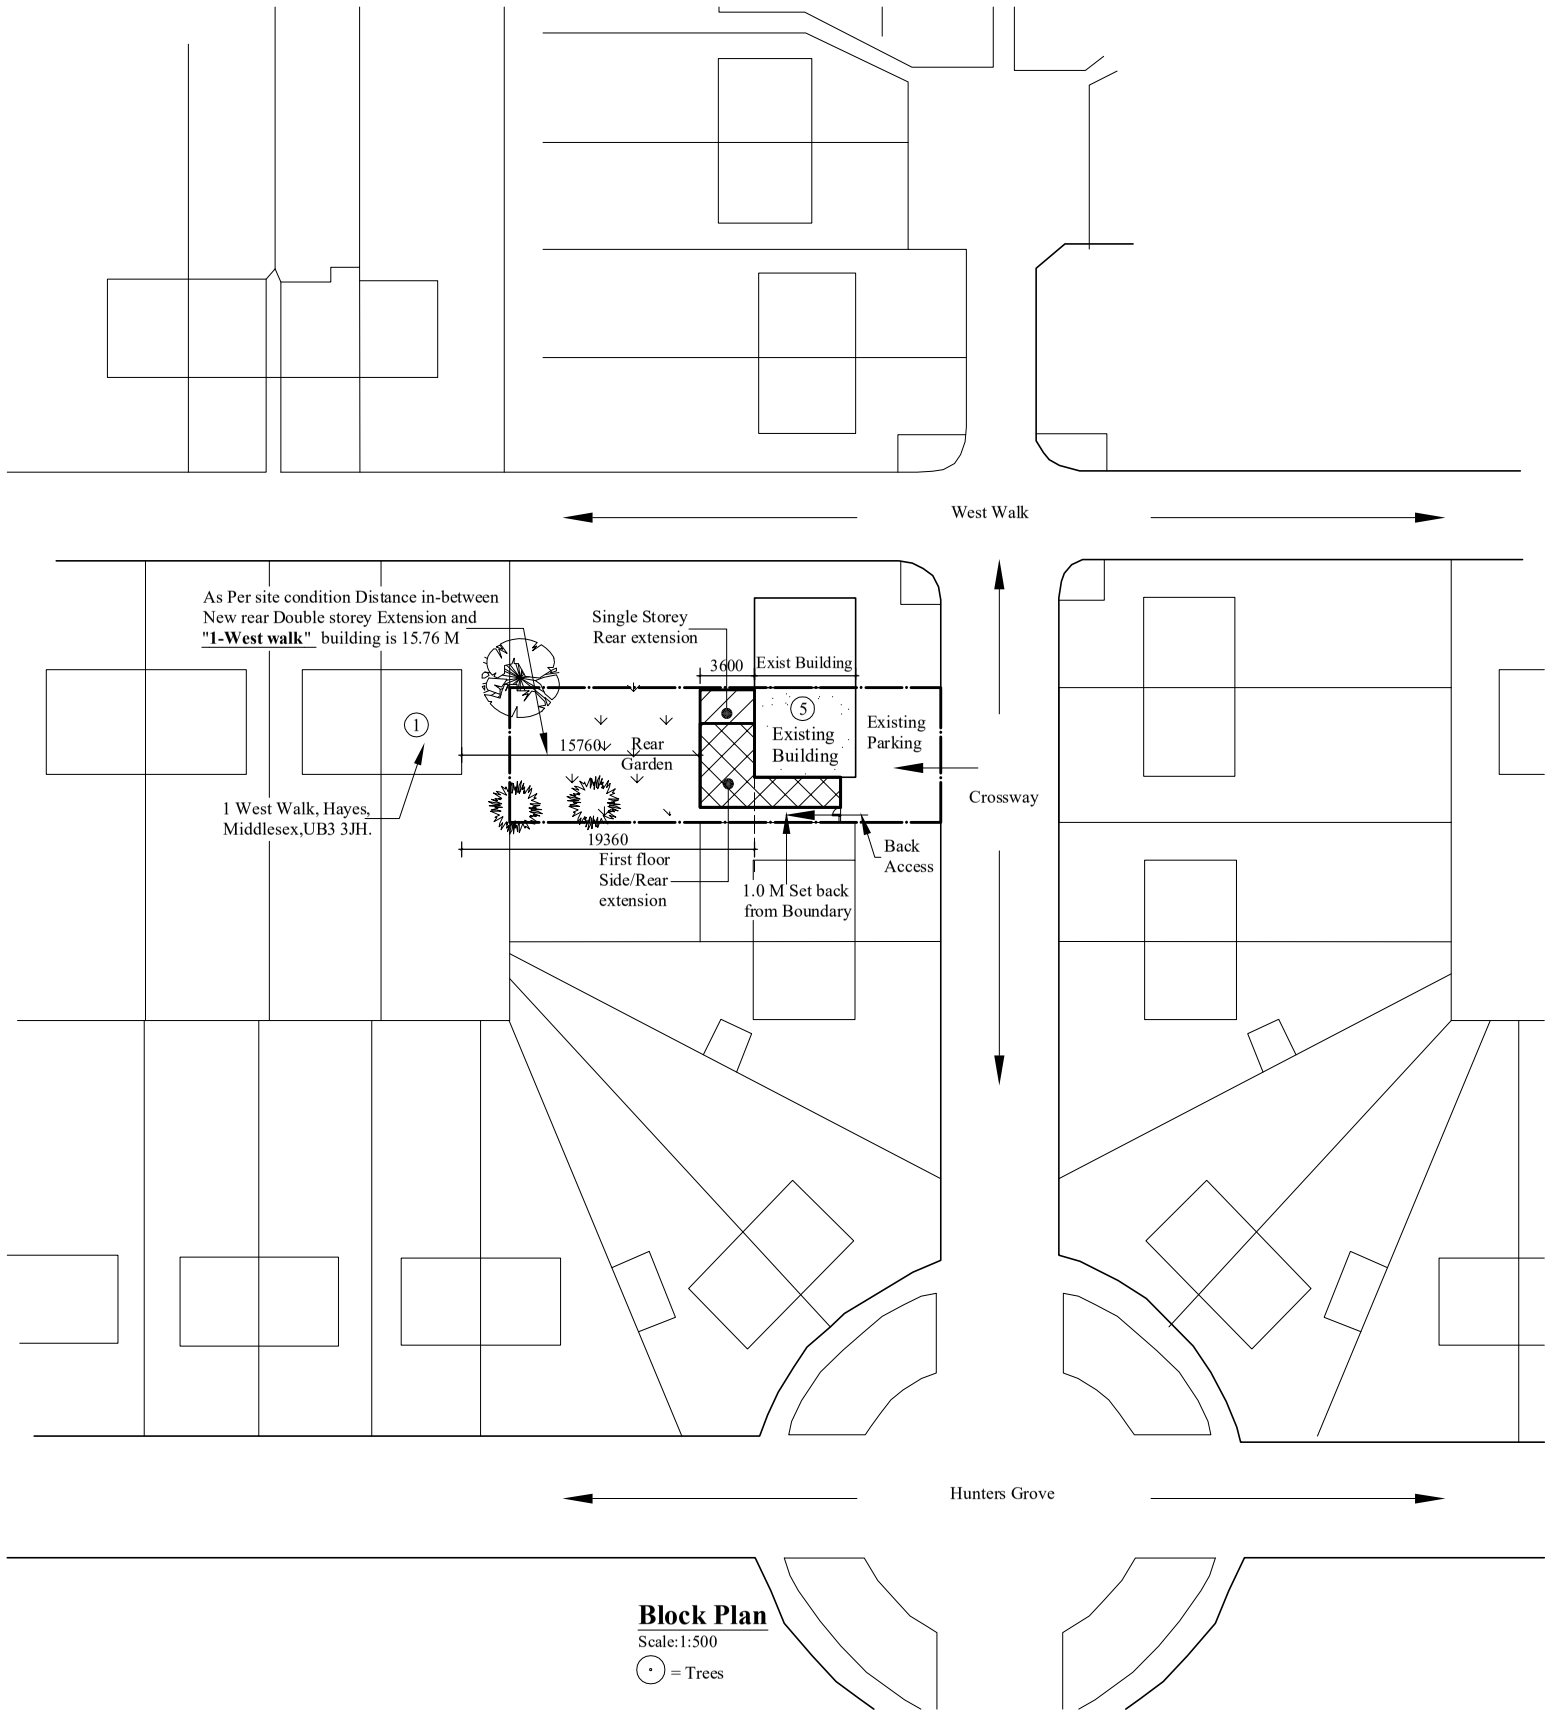

Block Plan

Scale:1:500

= Trees

BLUE ARCHITECTURE LIMITED

Consulting Architects, Engineers and Interiors.

102 Dorchester Waye, Hayes, Middlesex,
UB4 0HY, London.

Contact:
Email: info@bluearcdesign.co.uk, Cell: 044 + 078 3293 8374
Web site: www.bluearcdesign.co.uk

Notes:

© 2020 Blue Architecture Limited.
All rights reserved.

All drawings are for the purpose of gaining Planning Permission approval only.

All written dimensions to be taken in preferences to scaled dimensions.

Side/Rear Extension :
GF Carpet Area : **32.84** Sq
FF Carpet Area : **25.50** Sq

Rev.	Description	By	Ckd	Date

Client:

Mr/s. Pushkar Patel.

Project:
Part single part Double storey side/rear extension, External Alteration And Demolish of single storey rear extension.

Location:
5 Crossway, Hayes, Middlesex,
UB3 3JG, London.

Status:
PLANNING

Title:
Block plan

Drawn by:	Str. Er.	Checked by:
L.p	**---**	**R.k**
Project no: **BAL-5C**	Sheet Size **A3**	Sheet no. 05
Date: 12/01/2020	Scale: 1:500	