
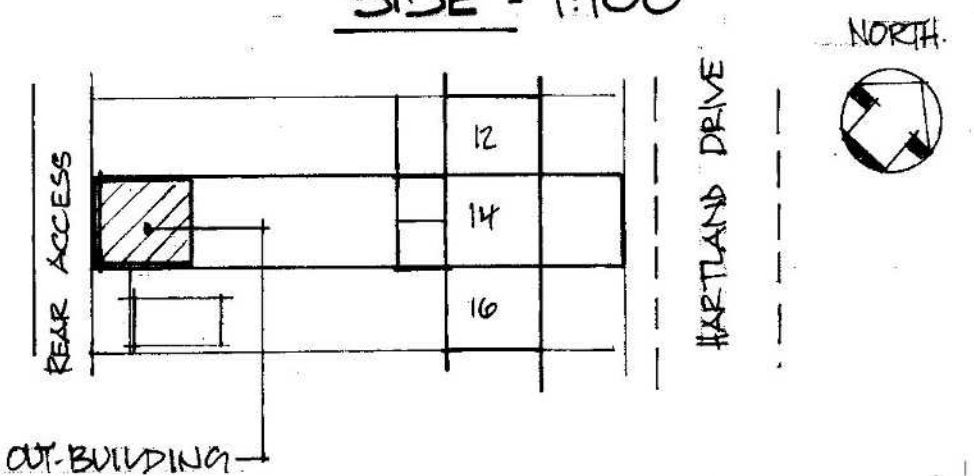
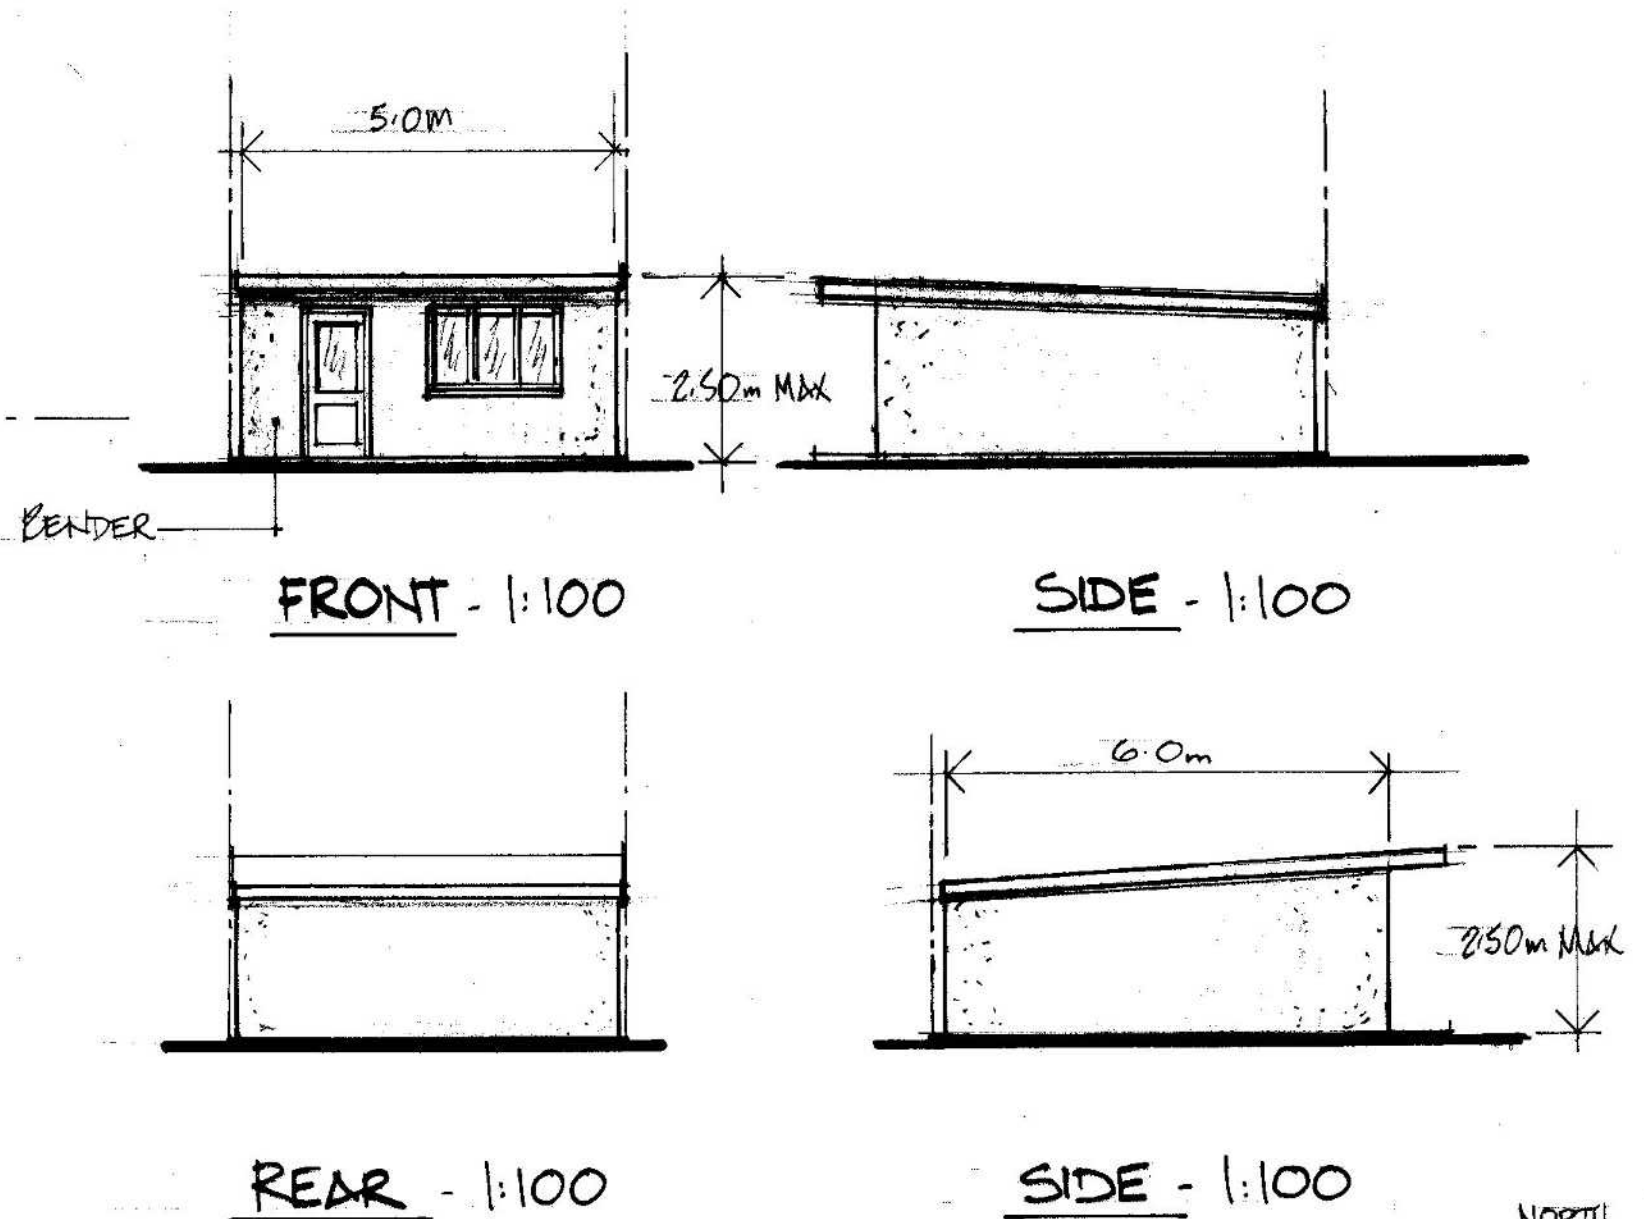


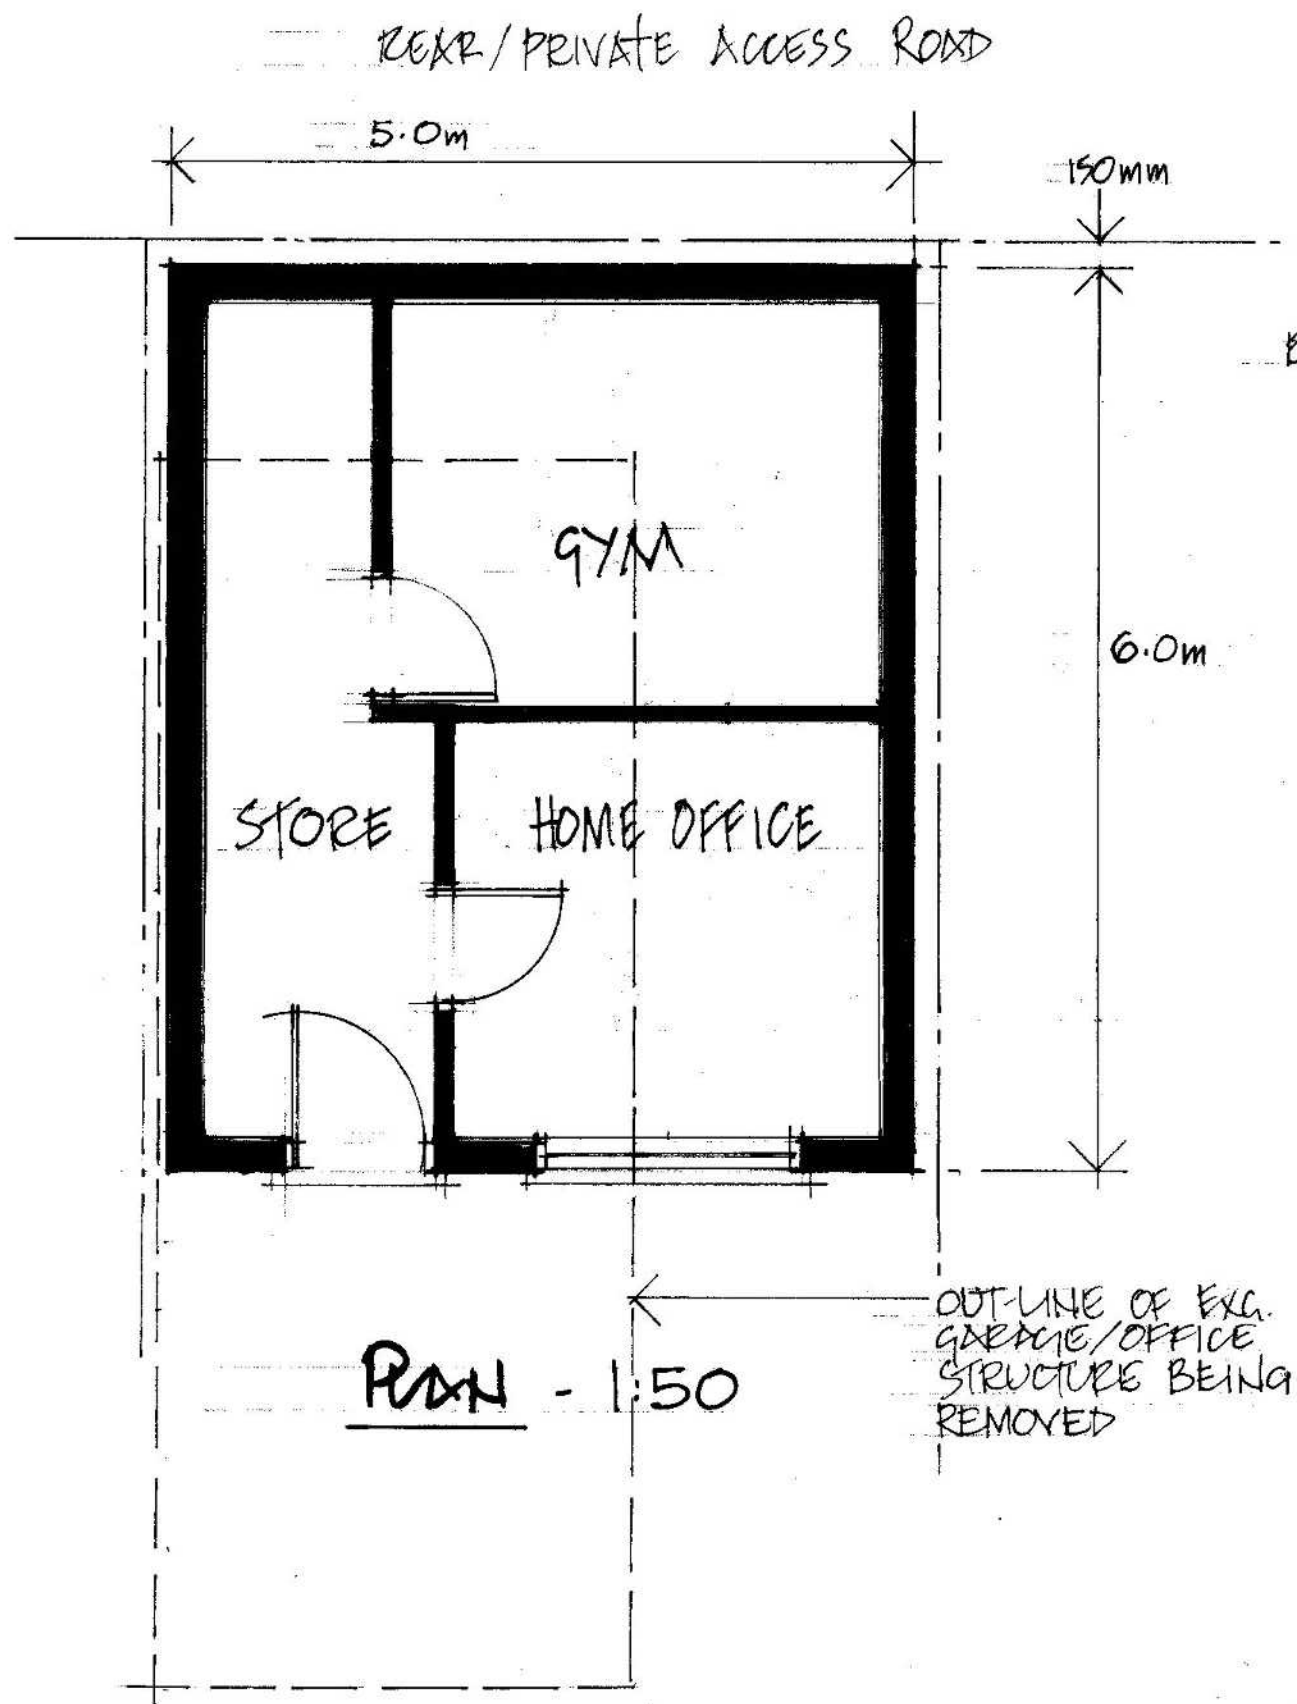


BLOCK PLAN - 1:500 (PROPOSED)

NEW OUT-BUILDING.
14 HARTLAND DRIVE,
RUISLIP, H&A OTQ.
(UBHILLINGDON)

MR R. XBEL
SCALE: 1:50 1:100
DRG: 1007/4 A


M. BURNAND.
TEL: 07436 115850

REAR / PRIVATE ACCESS ROAD

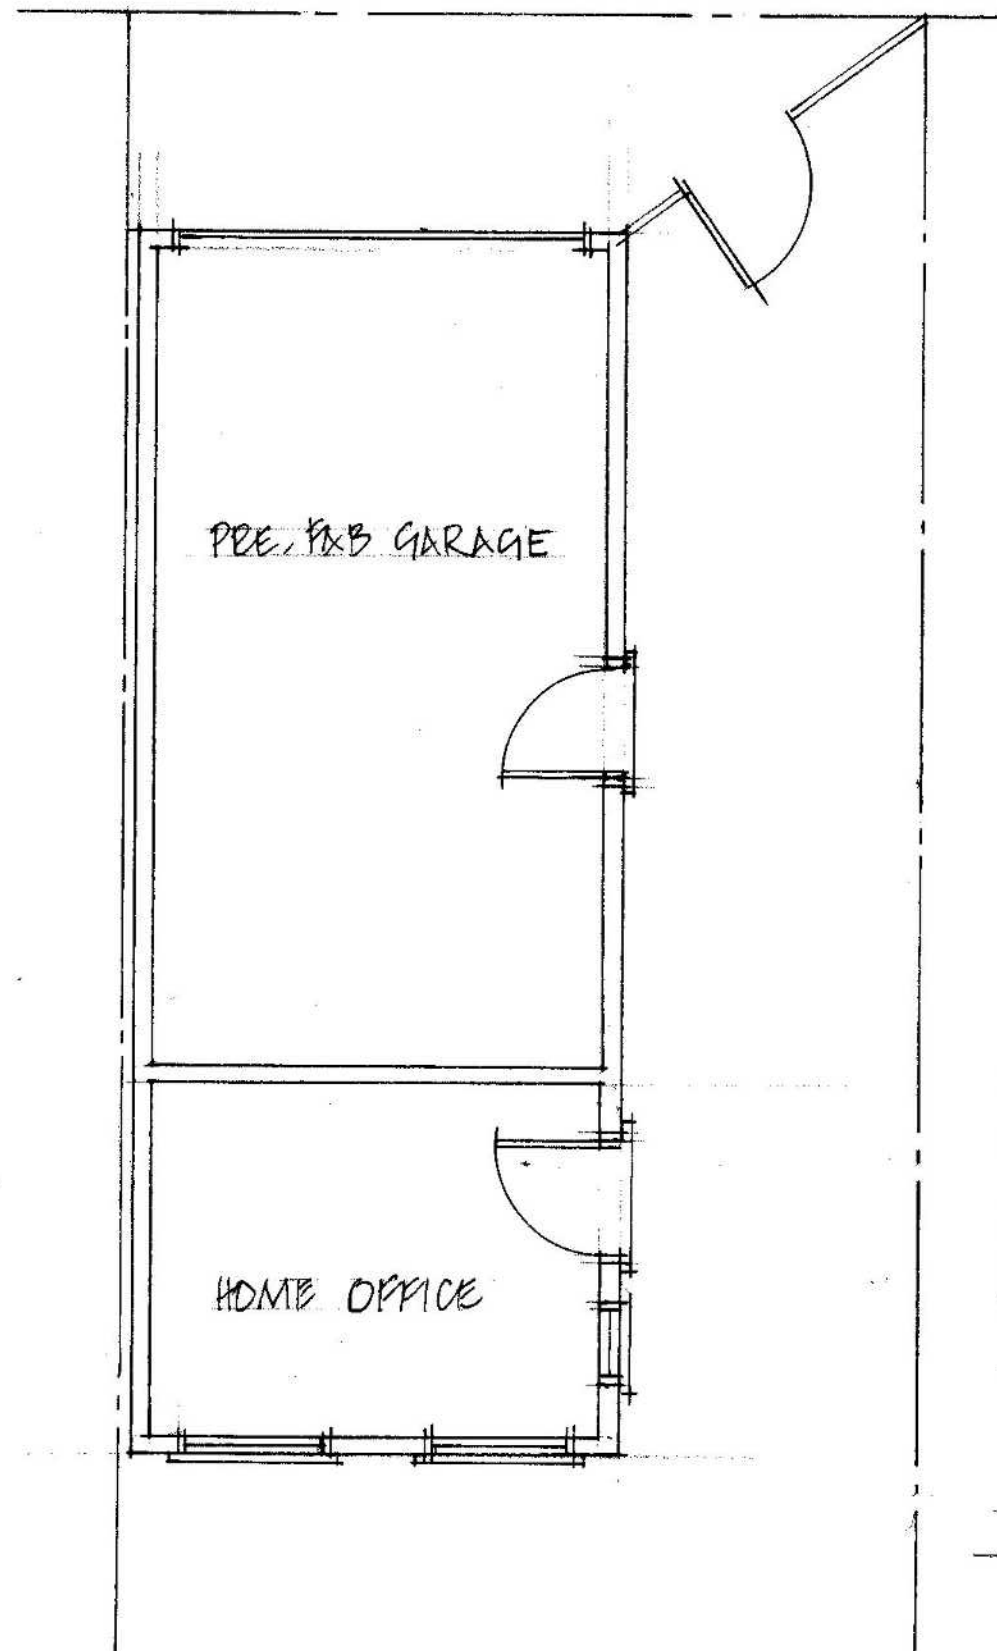


PLAN vs EXISTING - 1:50


EXISTING ELEVATIONS - 1:100

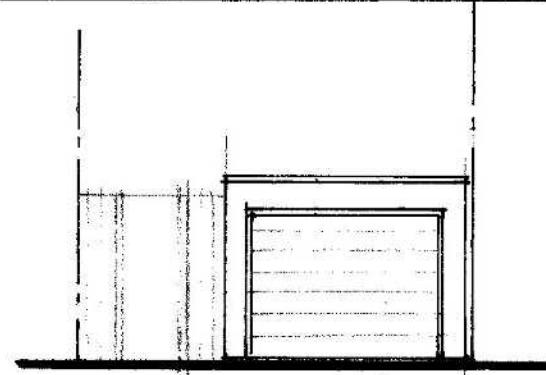


FRONT - 1:100

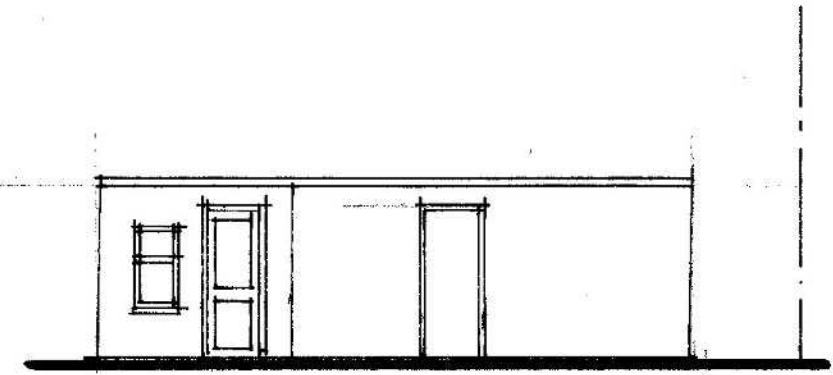


SIDE - 1:100

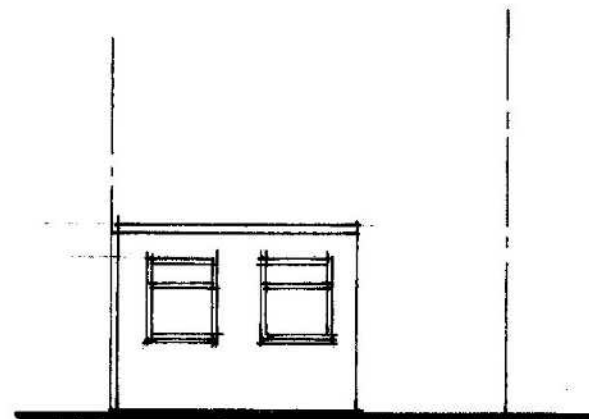

REAR - 1:100

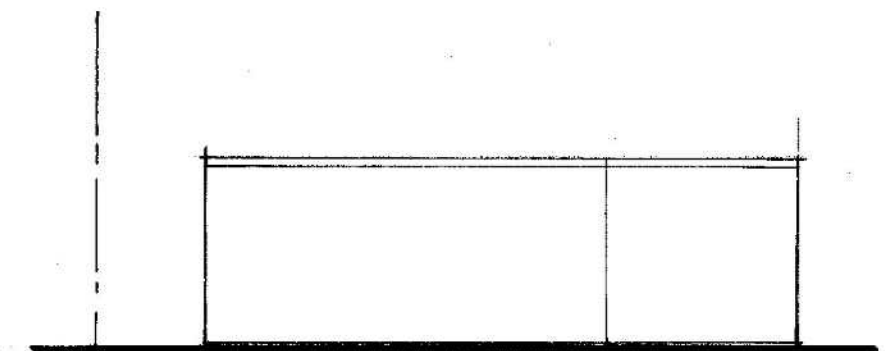

SIDE - 1:100

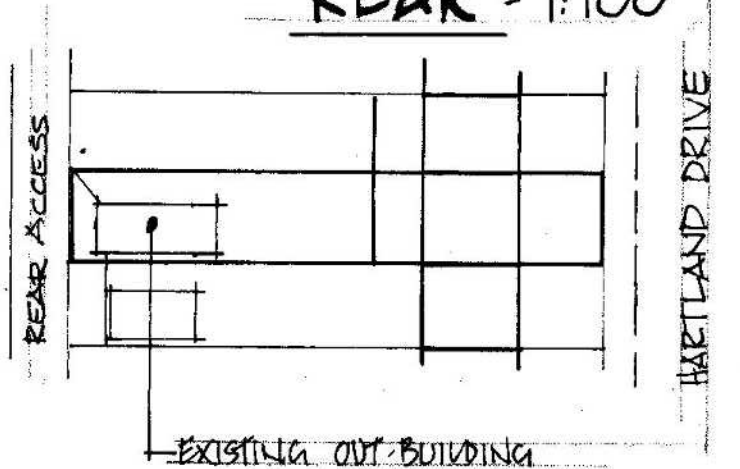

BLOCK PLAN - 1:500 (EXISTING)



SCALE BAR - 1:100



PROPOSED OUT-BUILDING
14 HARTLAND DRIVE
RUISLIP HA4 0TQ

MR. R. ABEL
SCALE 1:50 1:100
DRG: 1007/5

M. BURNAND.
TEL: 07430 115850