




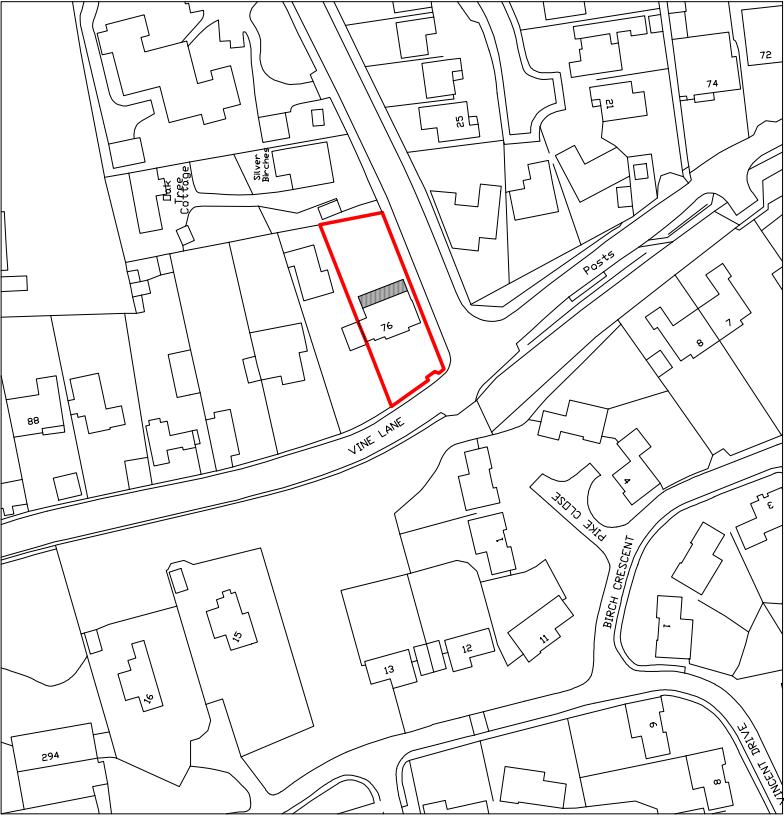


Location Plan
Scale 1:1250

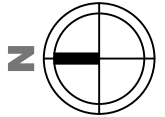

Block Plan
Scale 1:500

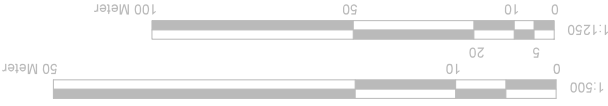

 	Project:		Title: Location Plan Block Plan	Scale: 1:1250/500/A3
	76 Vine Lane, Uxbridge, UB10 0BE			Date: 28-04-2021
				Drawing No.: 3489 - 07/DP
				Revision