


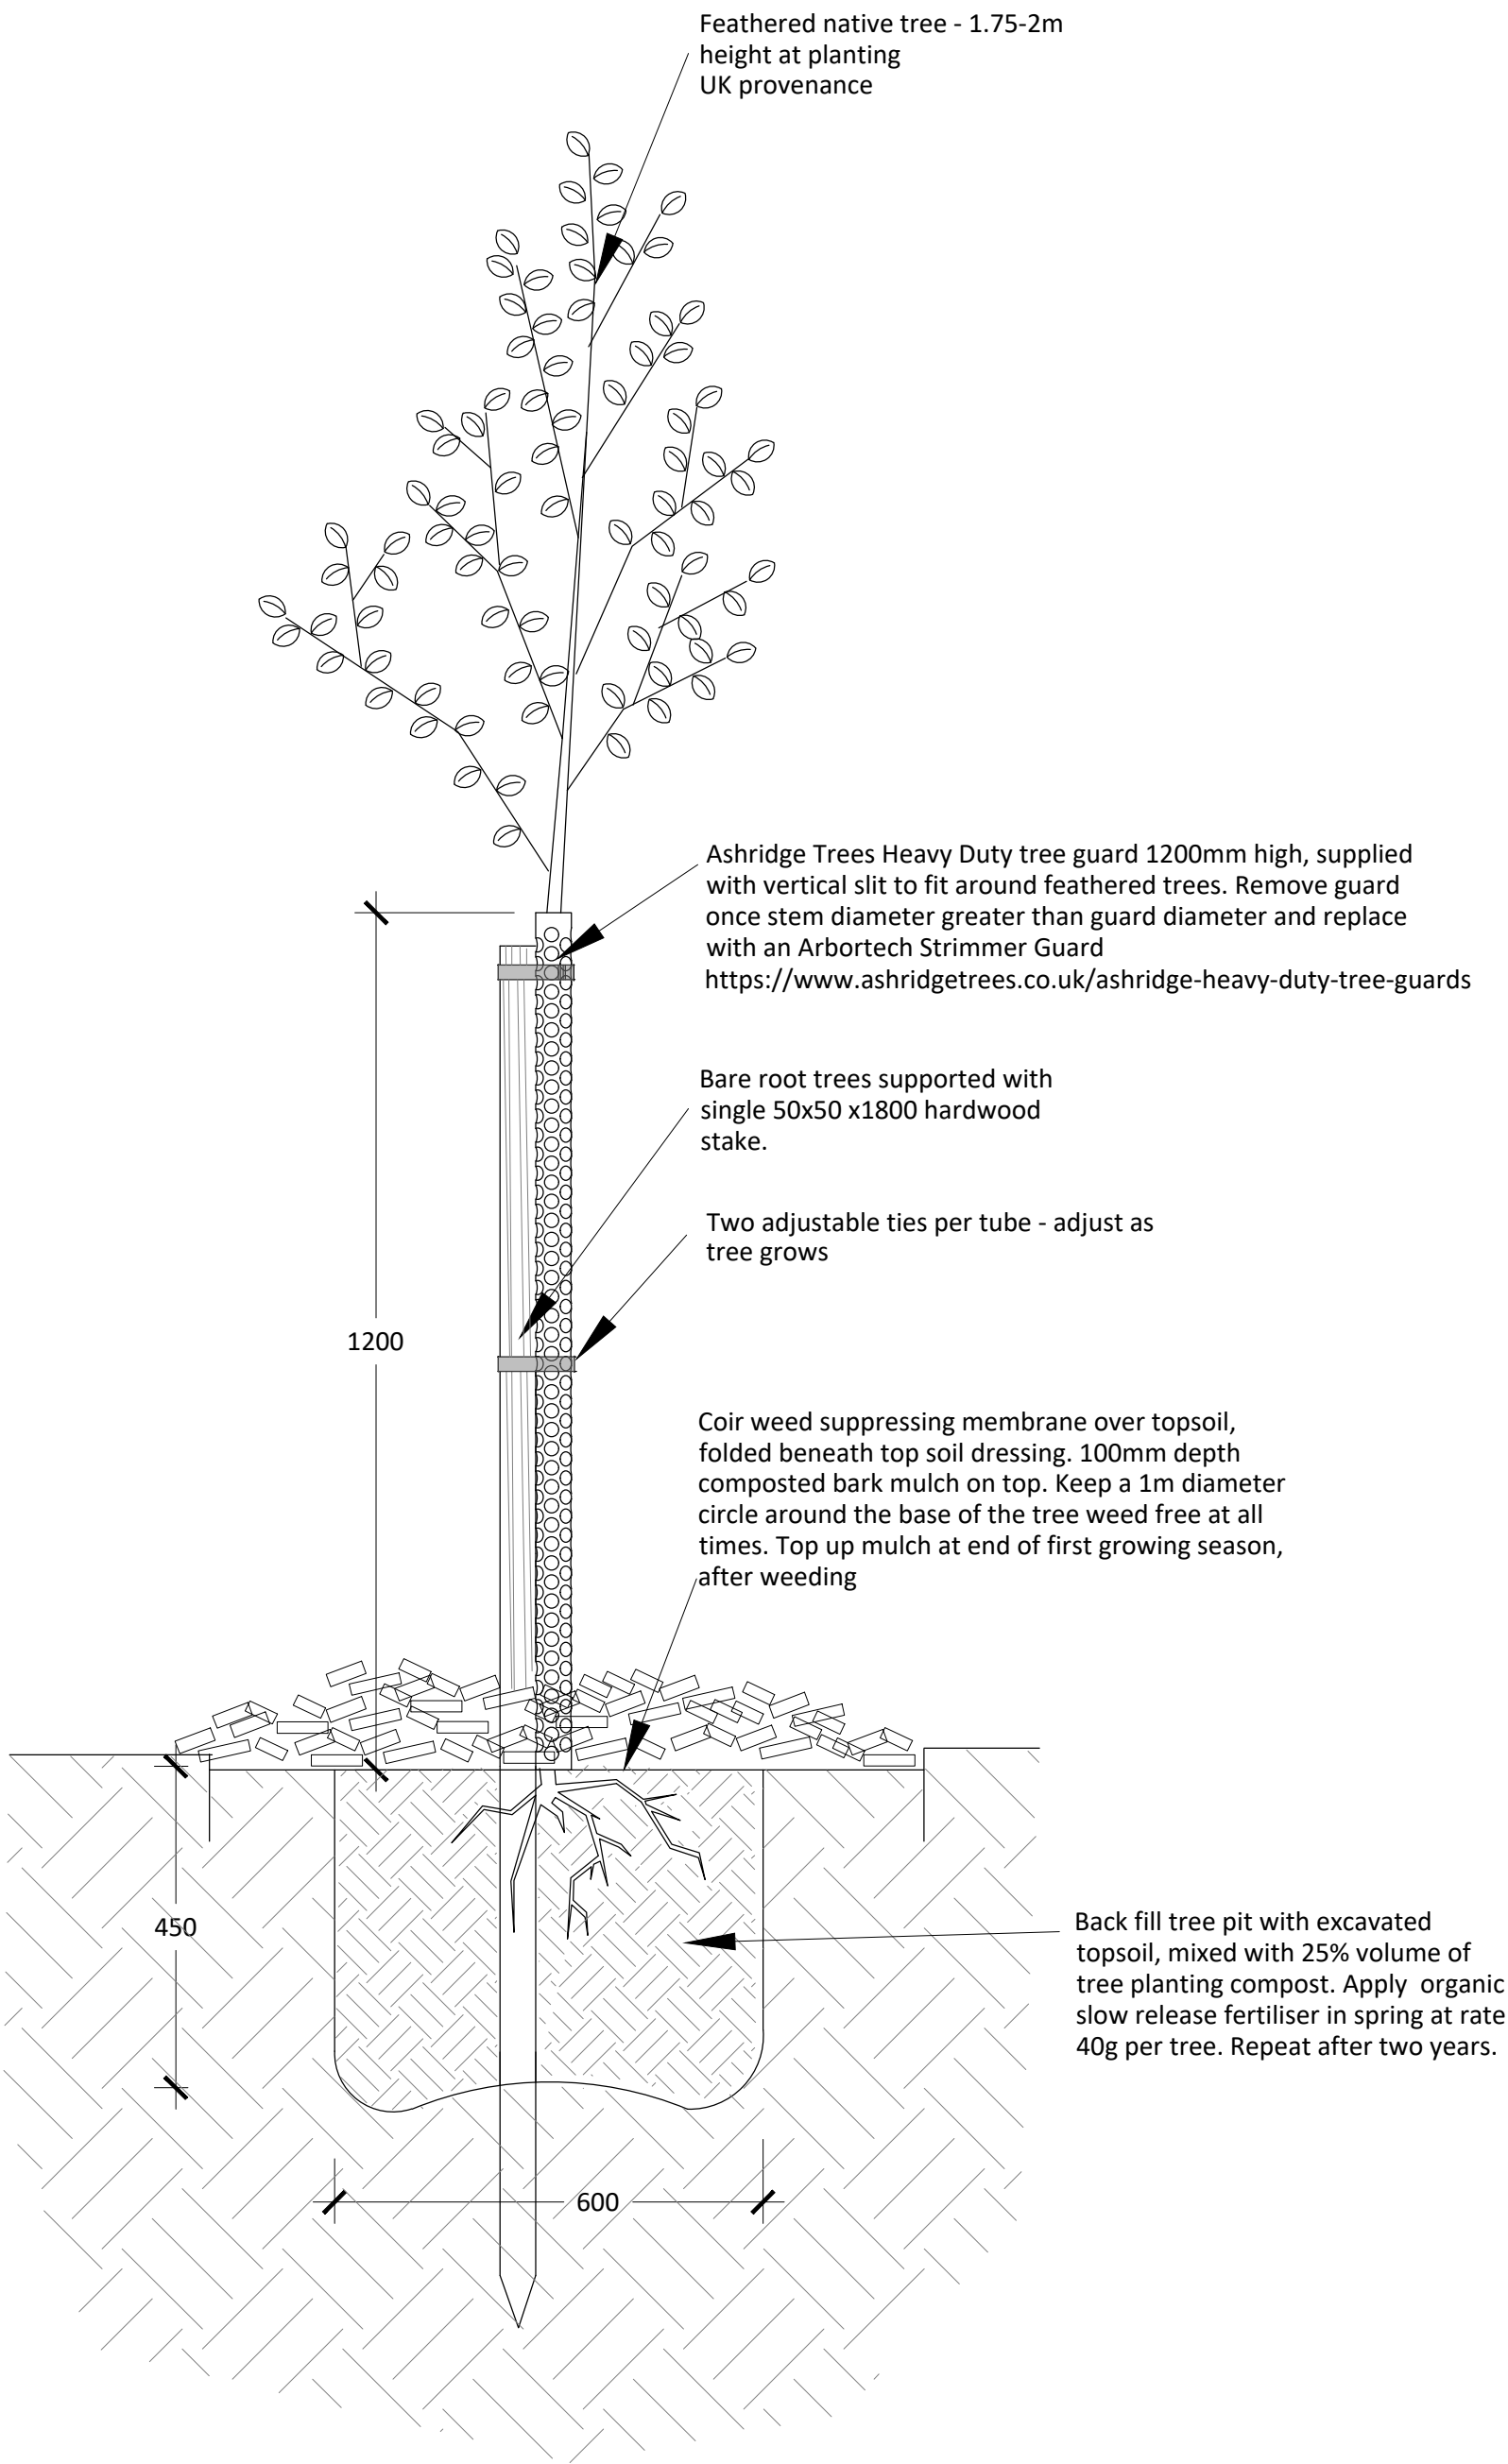

Revision No.	Revision Note	Date	By
Drawing issue for Planning			

afla ltd Chartered Landscape Architects
Studio 3, 11 St Nicholas Street, Bristol, BS1 1UE
Tel: 0117 925 0844.
email: info@afla.co.uk www.afla.co.uk



Client Mr & Mrs Heppelthwaite					
Project Title George's Yard, Springwell Lane, Harefield					
Drawing Title Planting plan					
Date 29.5.2020	Designed by AF	Scale 1:500@A1	Project No 906	Drawing no 002	Checked Rev
AutoCAD file name: d:\projects\					