




LIGHTING

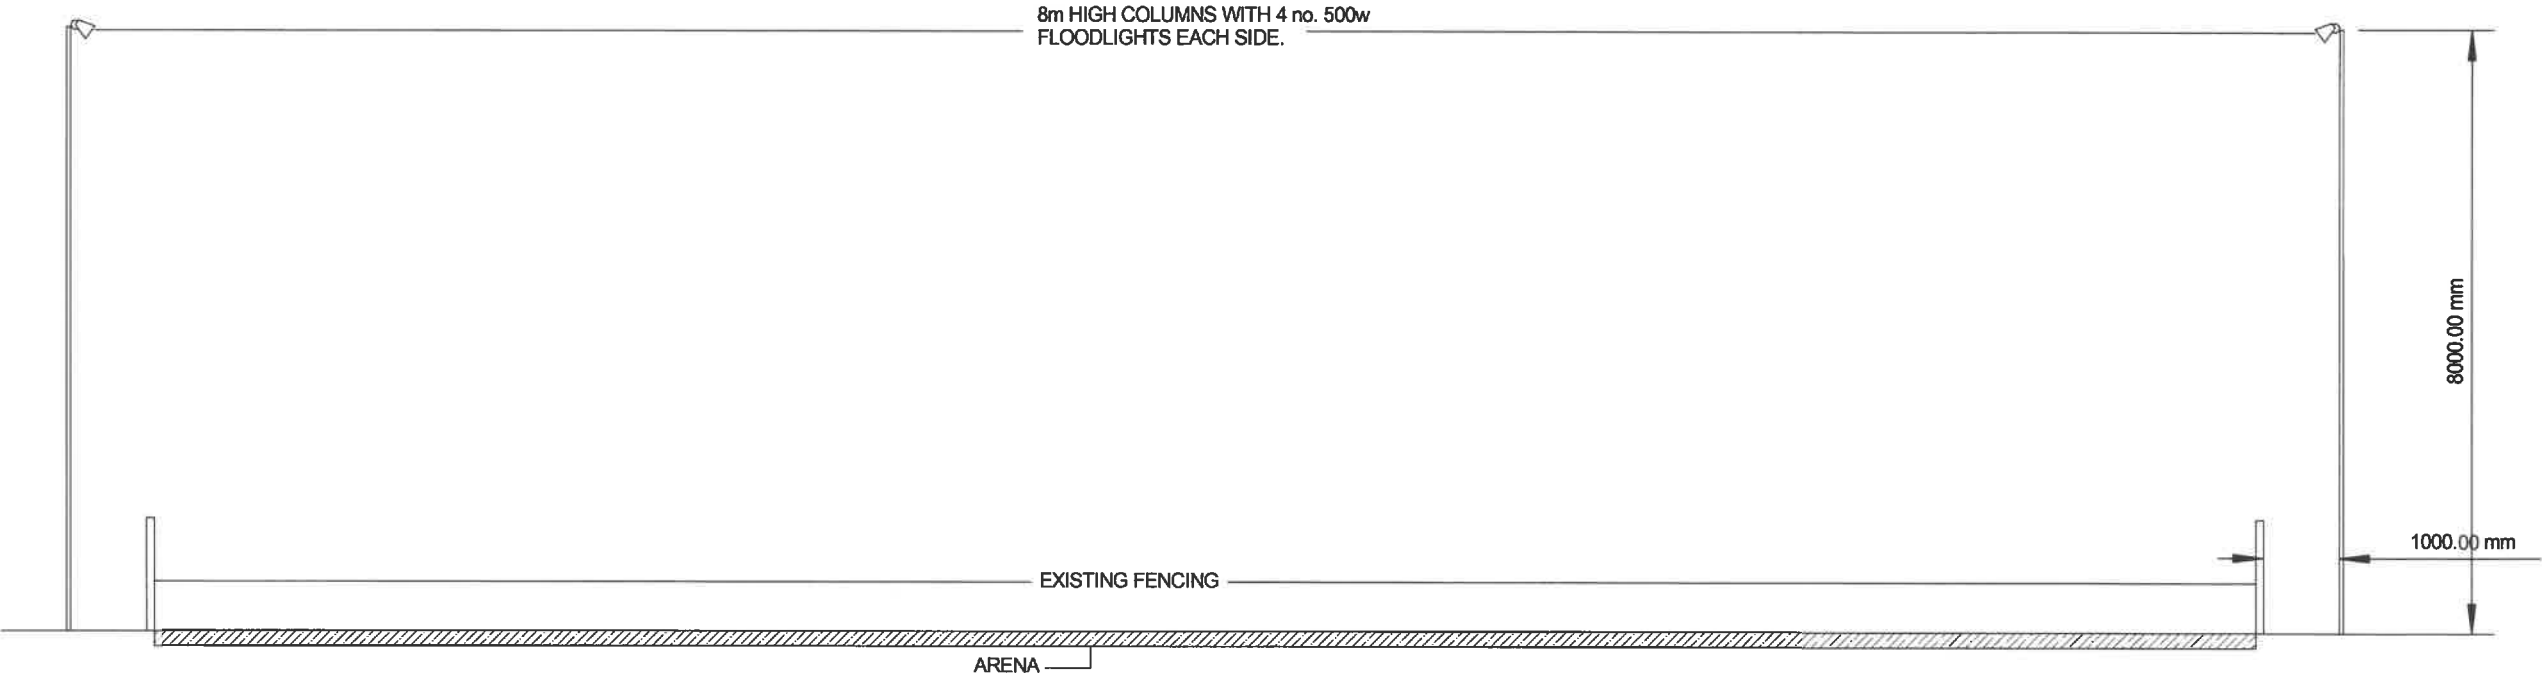

GATE A-A

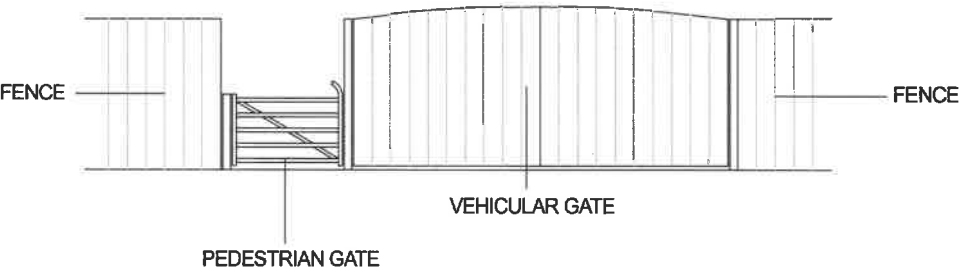

GATE B-B

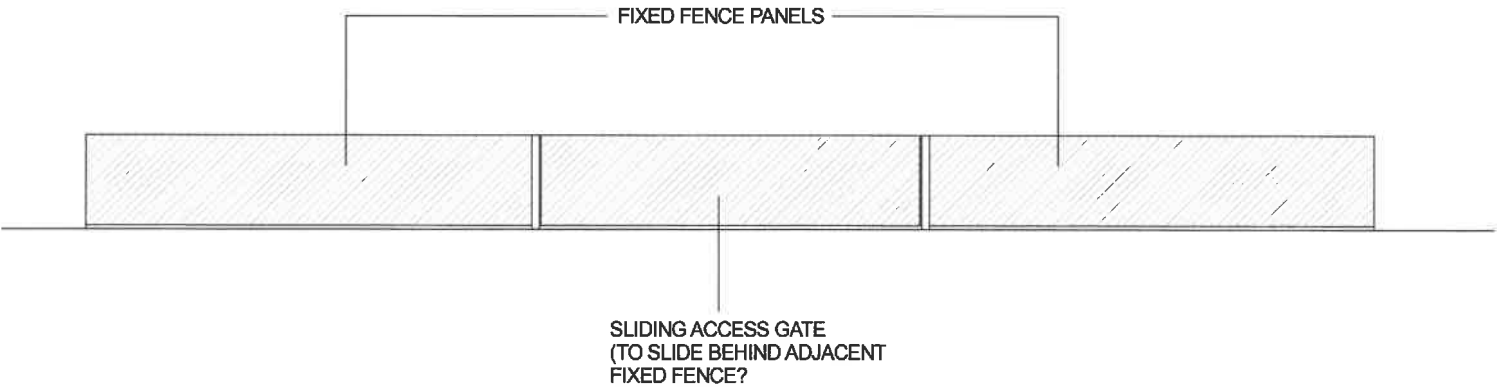

Willis & Co.
Chartered Town Planners
30 The Causeway, Chippenham, Wiltshire, SN15 3DB.
Telephone: 01249 444975 Facsimile: 01249 655556
Email: Willisplan@aol.com

Client; Mr & Mrs Heppelthwaite.
Title; Georges Yard, Springwell Lane, Harefield.
Lighting & gate details.

Scale; 1:100 @ A3 Date; February 2020 Drawing no; JH-HEPP-100

This drawing is copyright and may not be reproduced, in whole or part, without the express consent of Willis & Co.
Reproduced from the Ordnance Survey map with the permission of the Controller of Her Majesty's Stationery
Office, Licence Number AL 61641A/0001