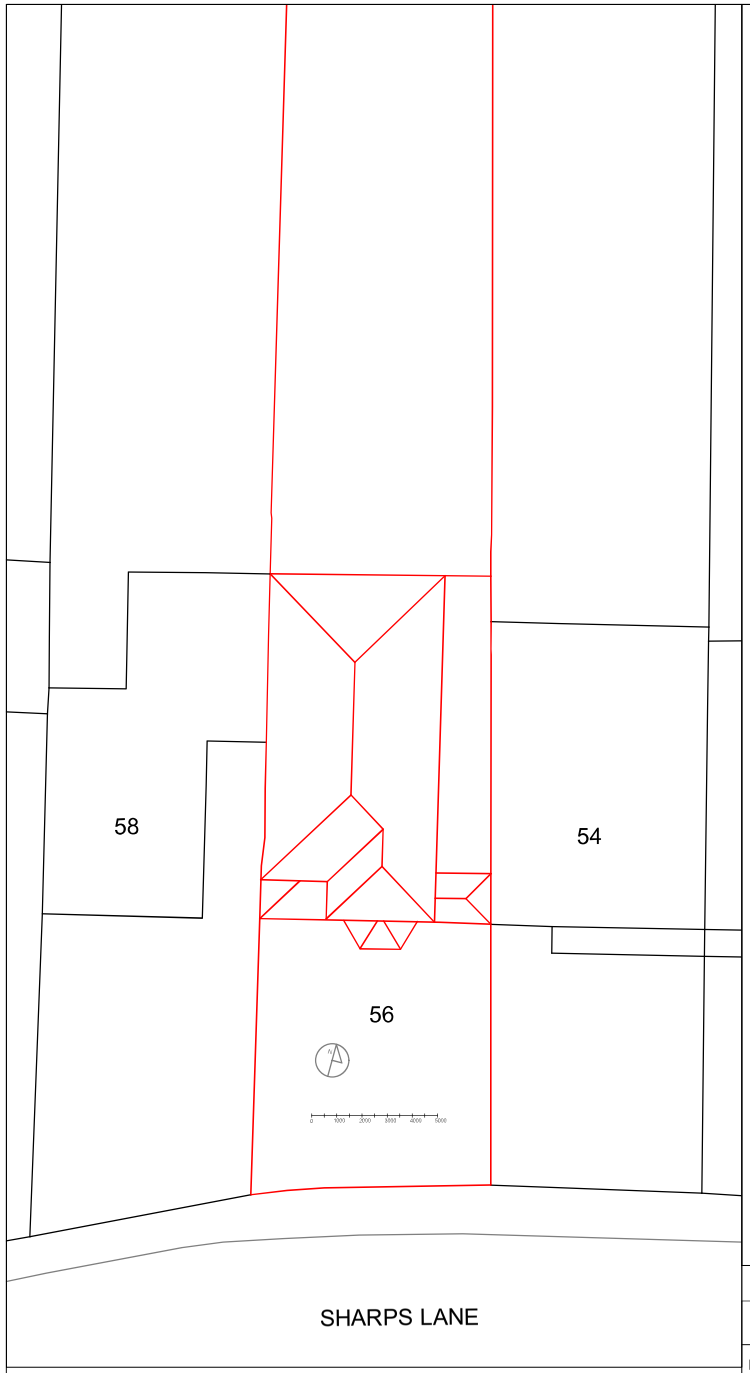

BLOCK PLAN **Scale 1:200**

SITE MAP **Scale 1:1250**

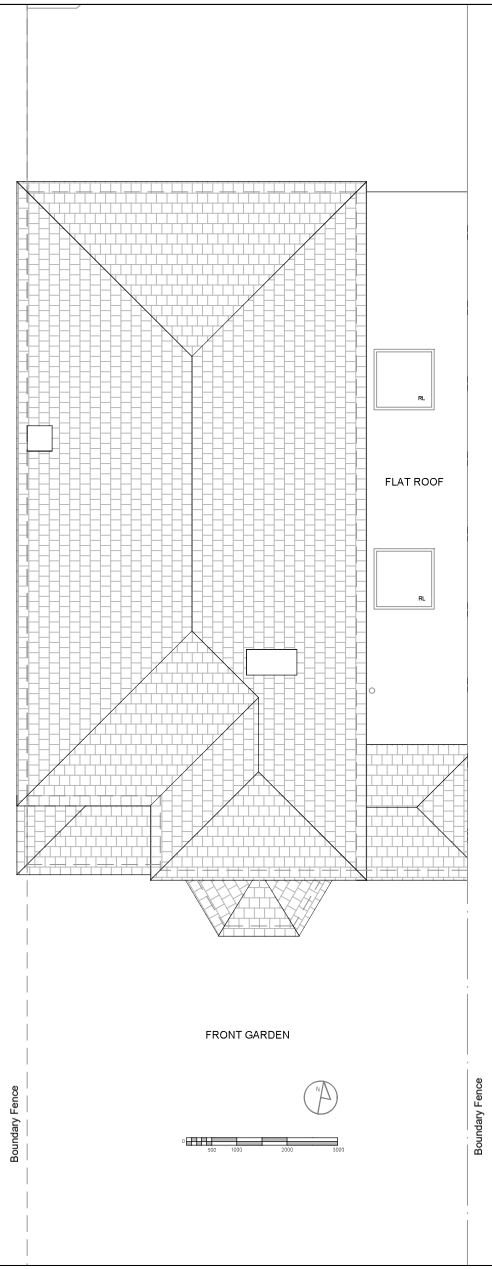

ROOF PLAN **Scale 1:100**

DATE: 02/02/2022	ARQISStudio Keep it simple	**Alterations to the front and loft conversion** 56 Sharps Lane, Ruislip HA4 7JQ	Title: **Existing Site,Block & Roof Plans**	
REV: -			DWG no: VP-001	Scale: 1/100, 1/200, 1/1250 / Sheet: A3

All measurements are taken using laser measure and therefore, may be subject to a small margin of error.

Plans not suitable for construction purposes