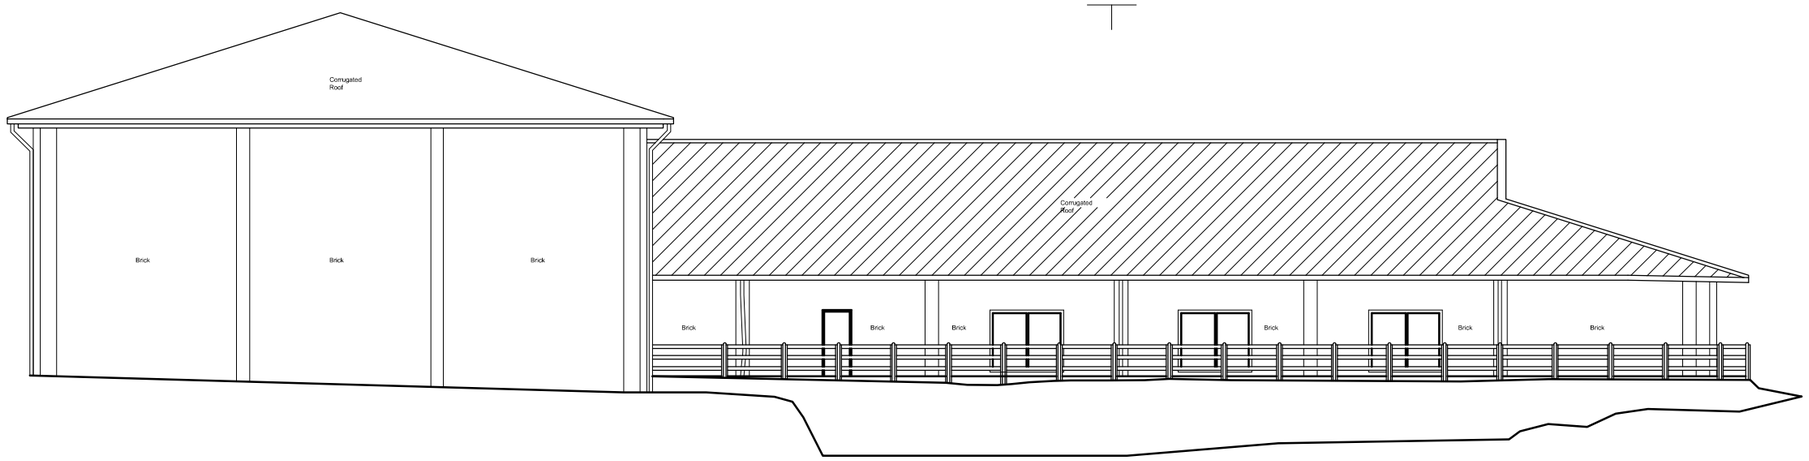

Elevation 01

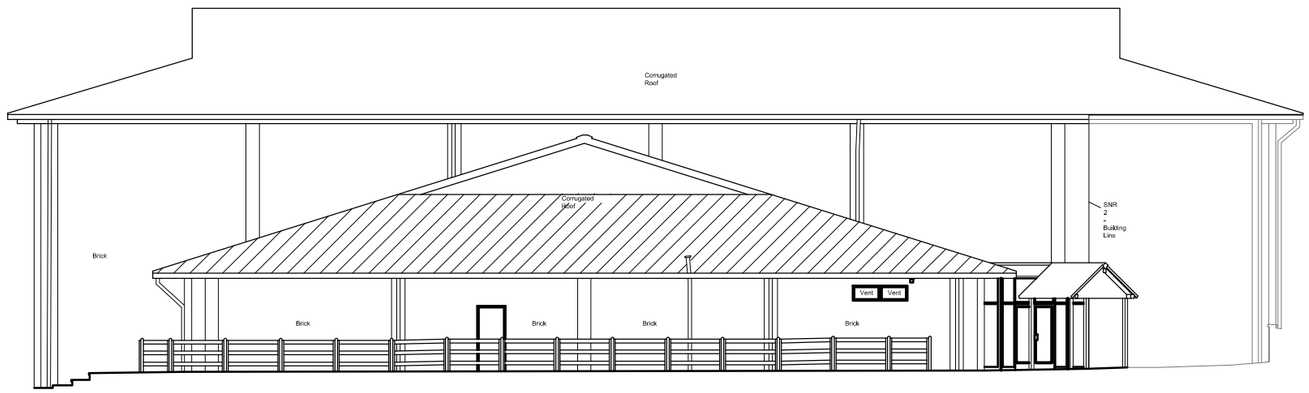

Elevation 02

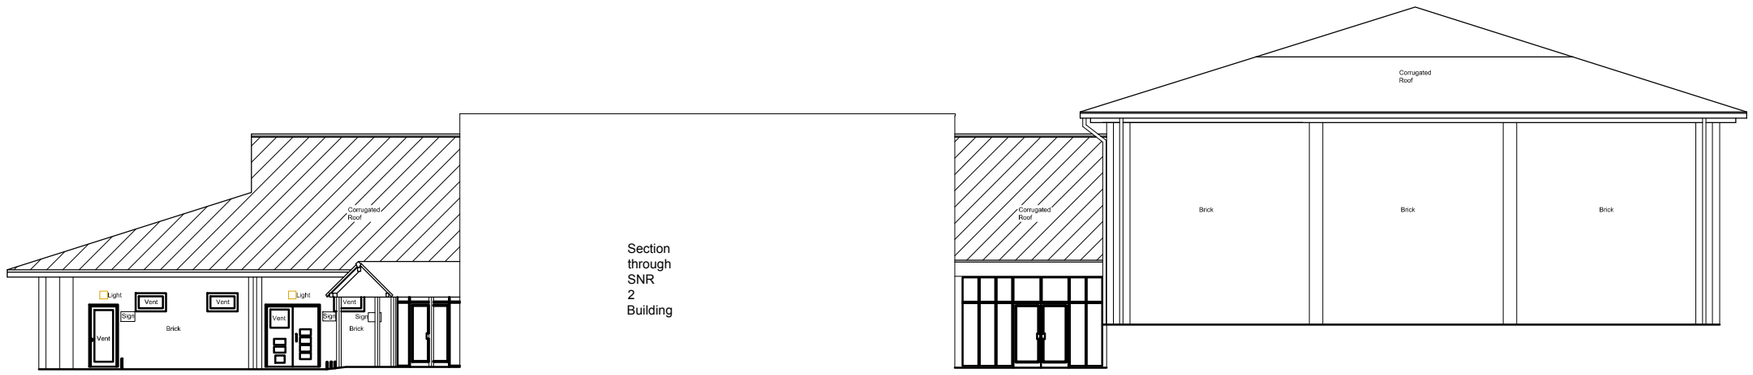

Elevation 03

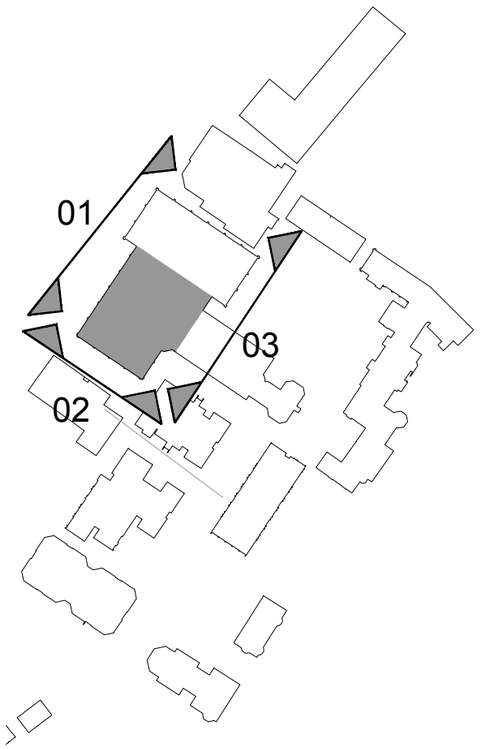

0m 5m 10m
SCALE

NOTES:

Report all discrepancies, errors and omissions
Do not scale from this drawing.
Verify all dimensions on site before commencing any work or preparing shop drawings.
All materials, components and workmanship are to comply with all the relevant British Standards, Codes of Practice, and appropriate manufacturers recommendations that from time to time shall apply.
For all specialist work, see relevant drawings.

This drawing and design are copyright of PELLINGS LLP

PLANNING

Rev	Date	Description	Name
-	--/--/--		

Pellings

Pellings LLP
24 Widmore Road Bromley Kent BR1 1RY
t 020 8460 9114 **f** 020 8313 0019 **e** bromley@pellings.co.uk
www.pellings.co.uk

Architecture & Planning ■ Building Surveying ■ Project Management ■ Cost Consultancy ■ CDM Co-ordination

CLIENT	PROJECT			
GIRLS' DAY SCHOOL TRUST	NORTHWOOD COLLEGE			
TITLE	DATE	SCALE	DRAWN	CHK
Existing Elevations	Apr 2018	1:200 @A3	AL	
	DRAWING No			
	276 024 003			