




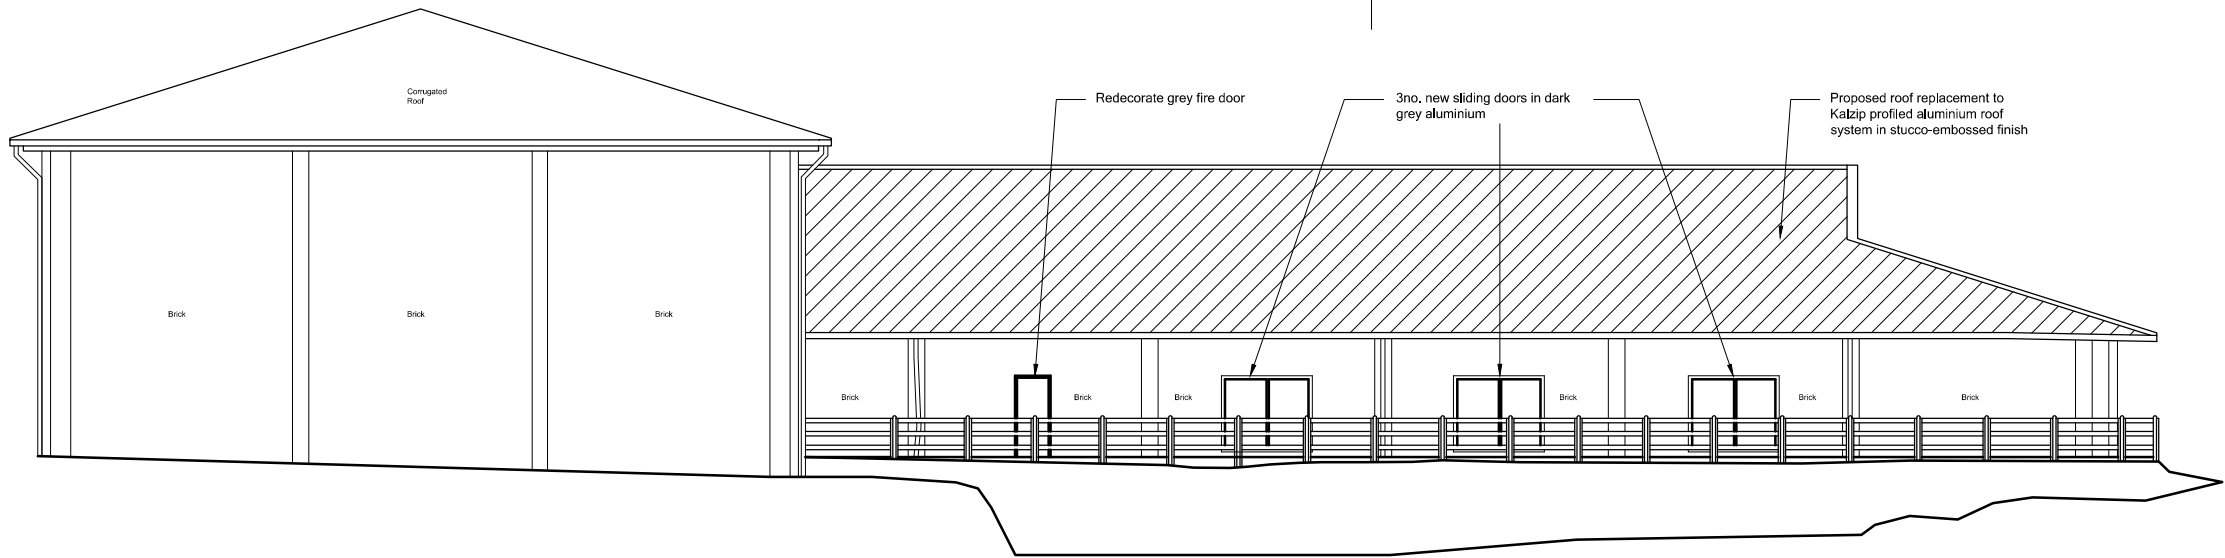


Elevation 01

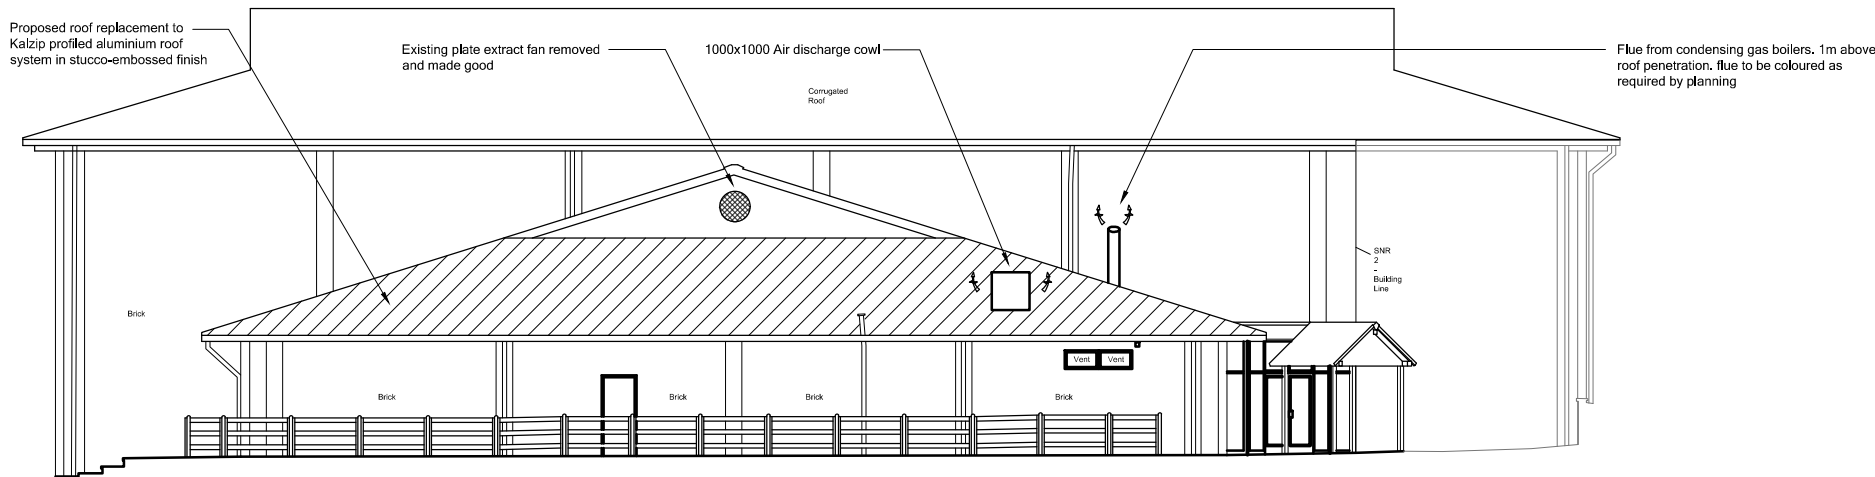

Elevation 02

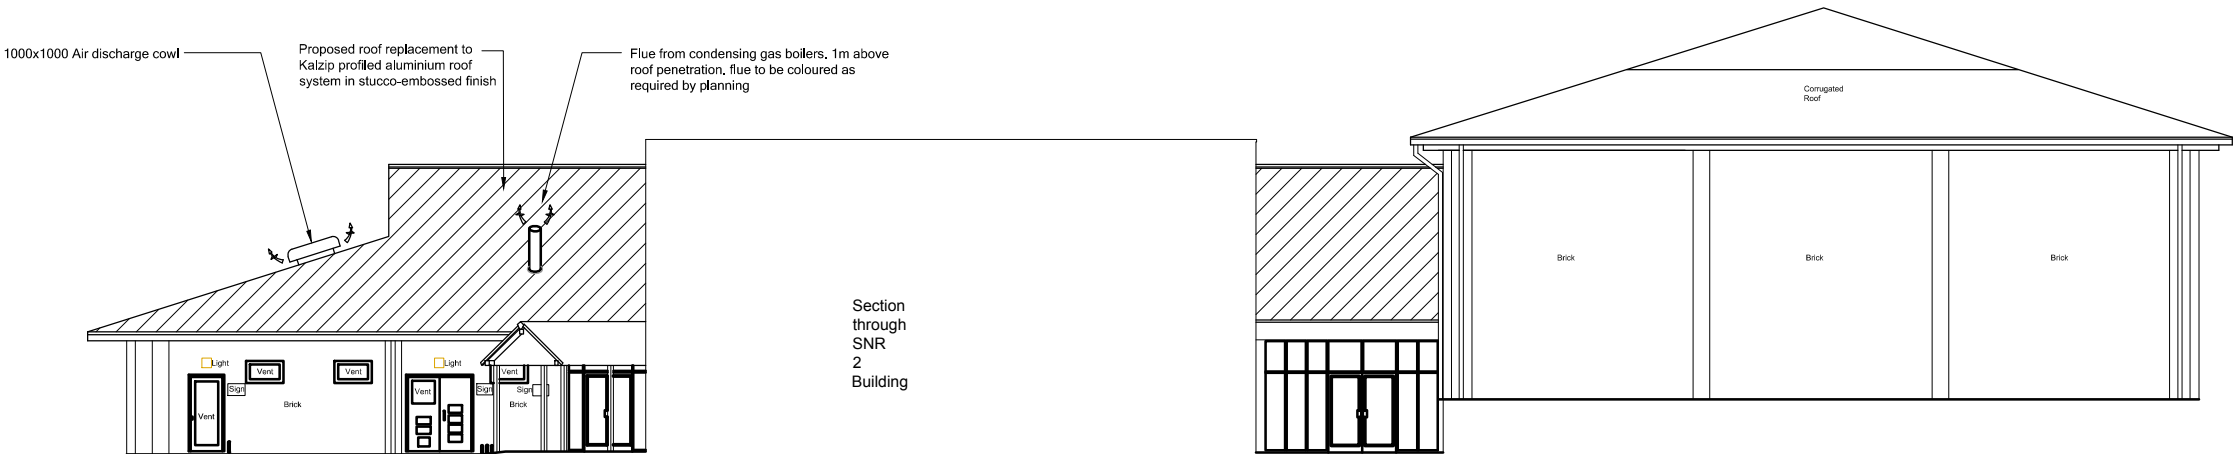

Elevation 03

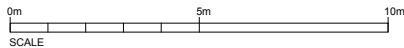

PLANNING

NOTES:

Report all discrepancies, errors and omissions
Do not scale from this drawing.
Verify all dimensions on site before commencing any work or preparing shop drawings.
All materials, components and workmanship are to comply with all the relevant British Standards, Codes of Practice, and appropriate manufacturers recommendations that from time to time shall apply.
For all specialist work, see relevant drawings.

This drawing and design are copyright of PELLINGS LLP

Rev	Date	Description	Name
-	--/--		

Pellings

Pellings LLP 24 Widmore Road Bromley Kent BR1 1RY t 020 8460 0114 f 020 8313 0019 e bromley@pellings.co.uk www.pellings.co.uk				Architecture & Planning ■ Building Surveying ■ Project Management ■ Cost Consultancy ■ CDM Co-ordination			
CLIENT GIRLS' DAY SCHOOL TRUST		PROJECT NORTHWOOD COLLEGE					
TITLE Proposed Elevations		DATE Apr 2018	SCALE 1:200 @A3	DRAWN AL	CHK		
DRAWING No 276		024		005			