



NOTES
Copyright: All rights reserved.
This drawing must not be reproduced without permission.
This drawing must not be scaled. Dimensions are in millimetres unless specified.




1 | Proposed Ground Floor

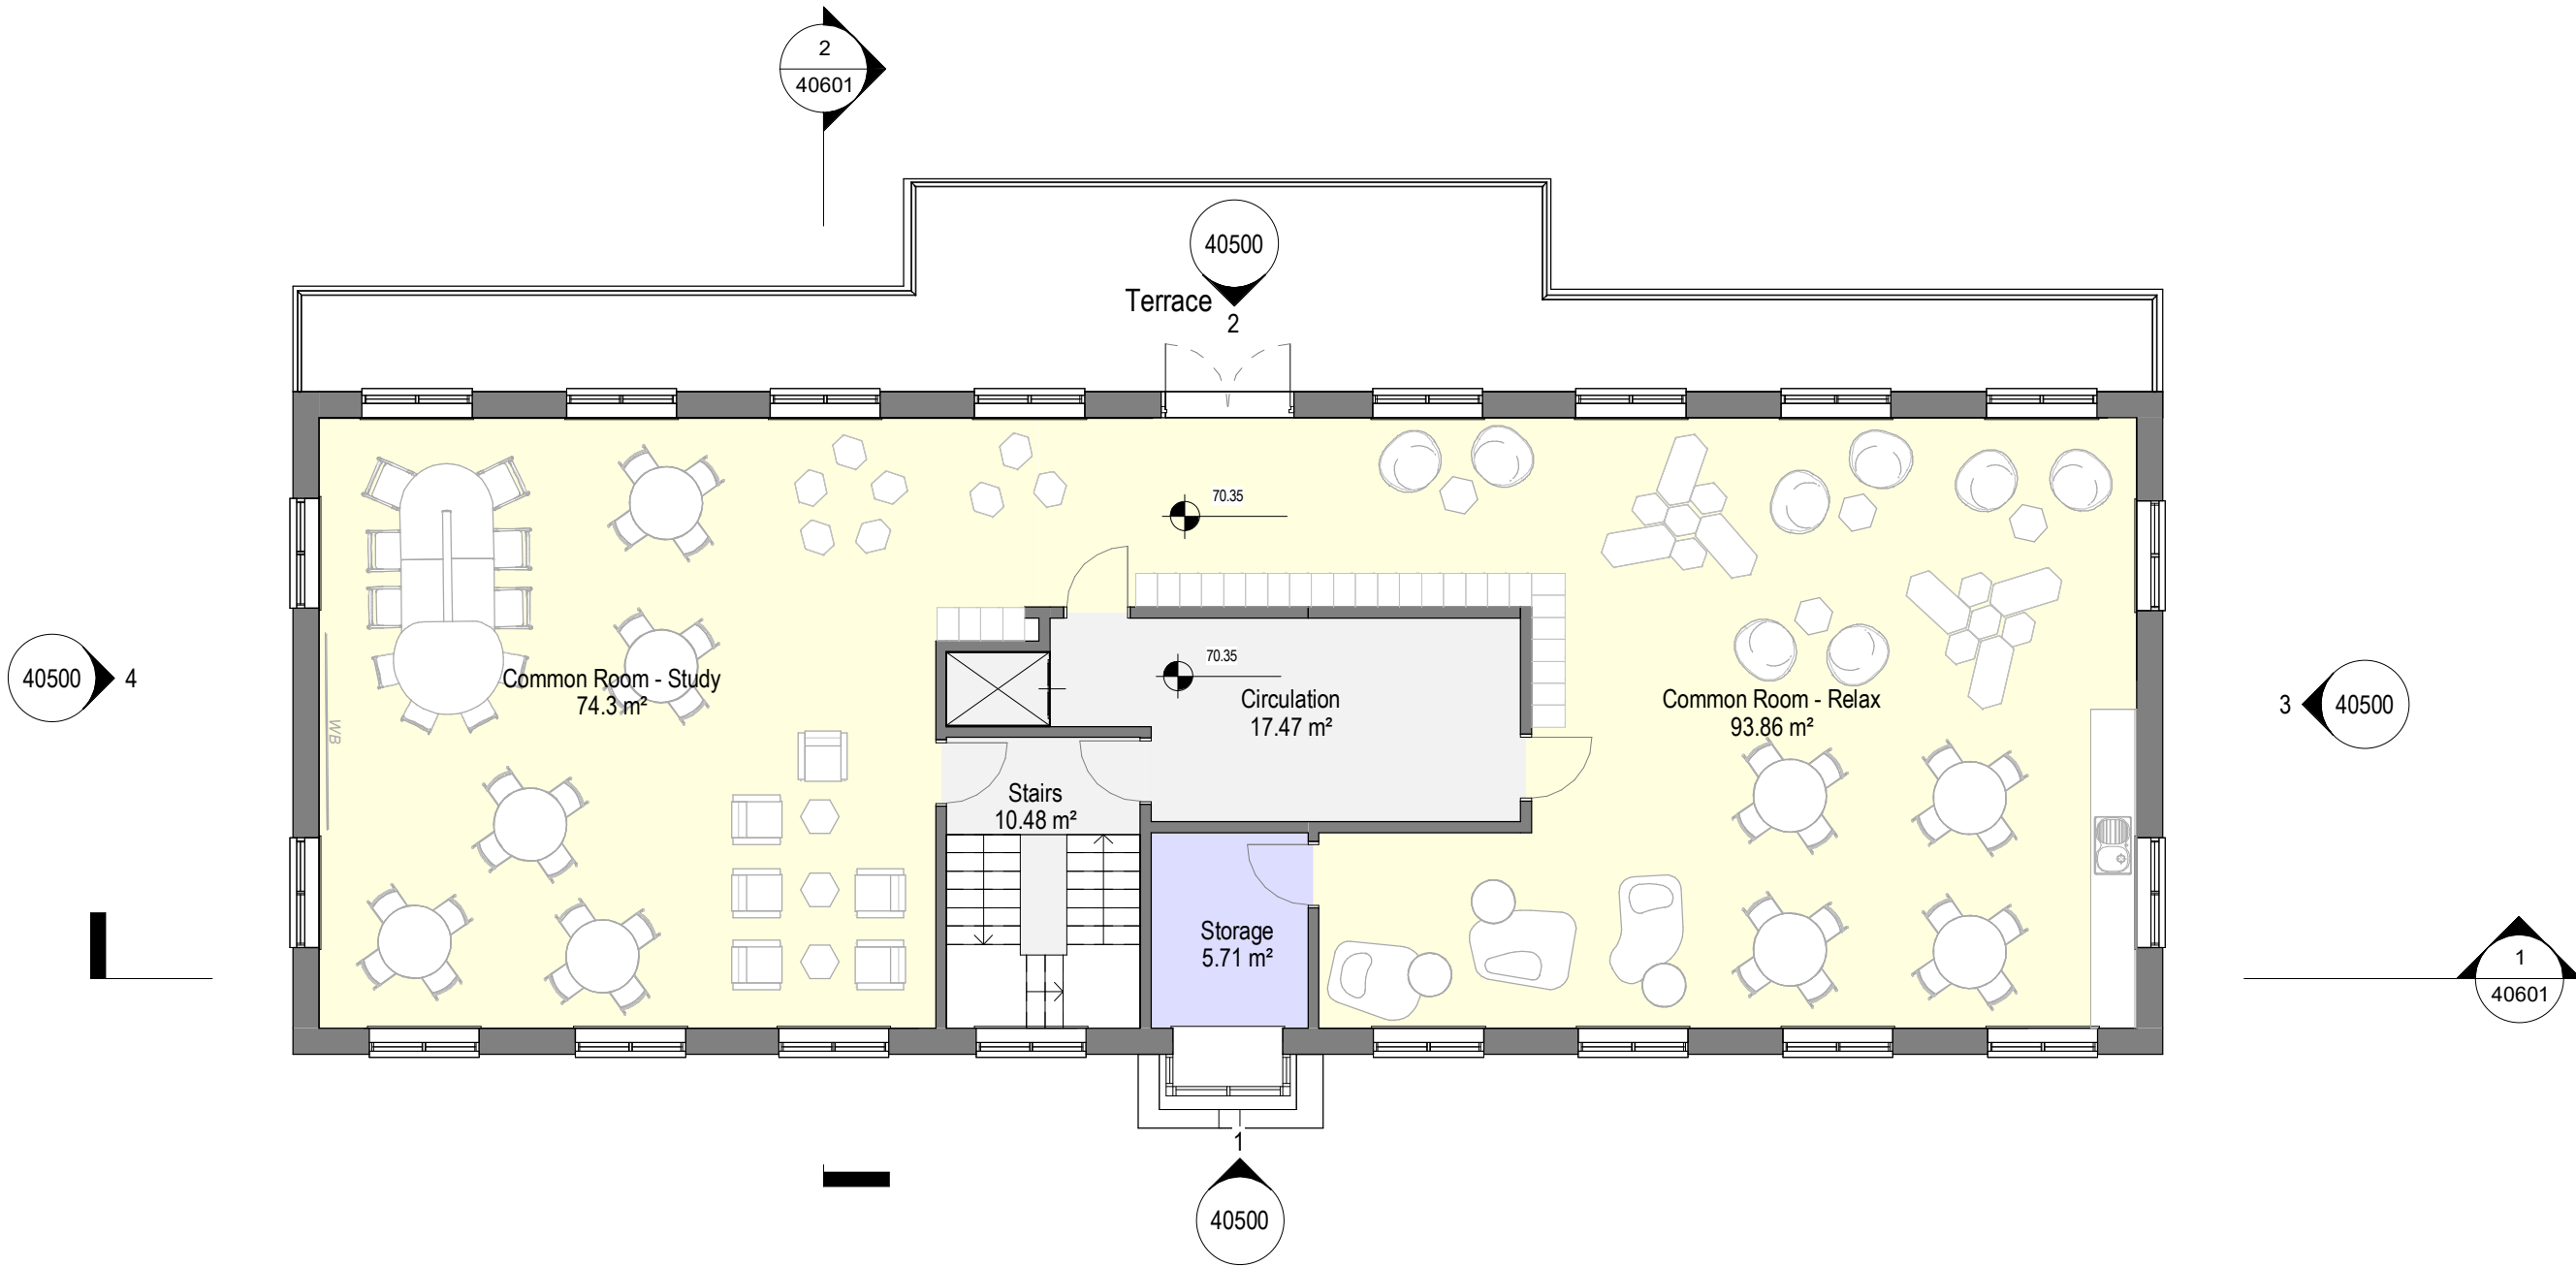

2 | Proposed First Floor

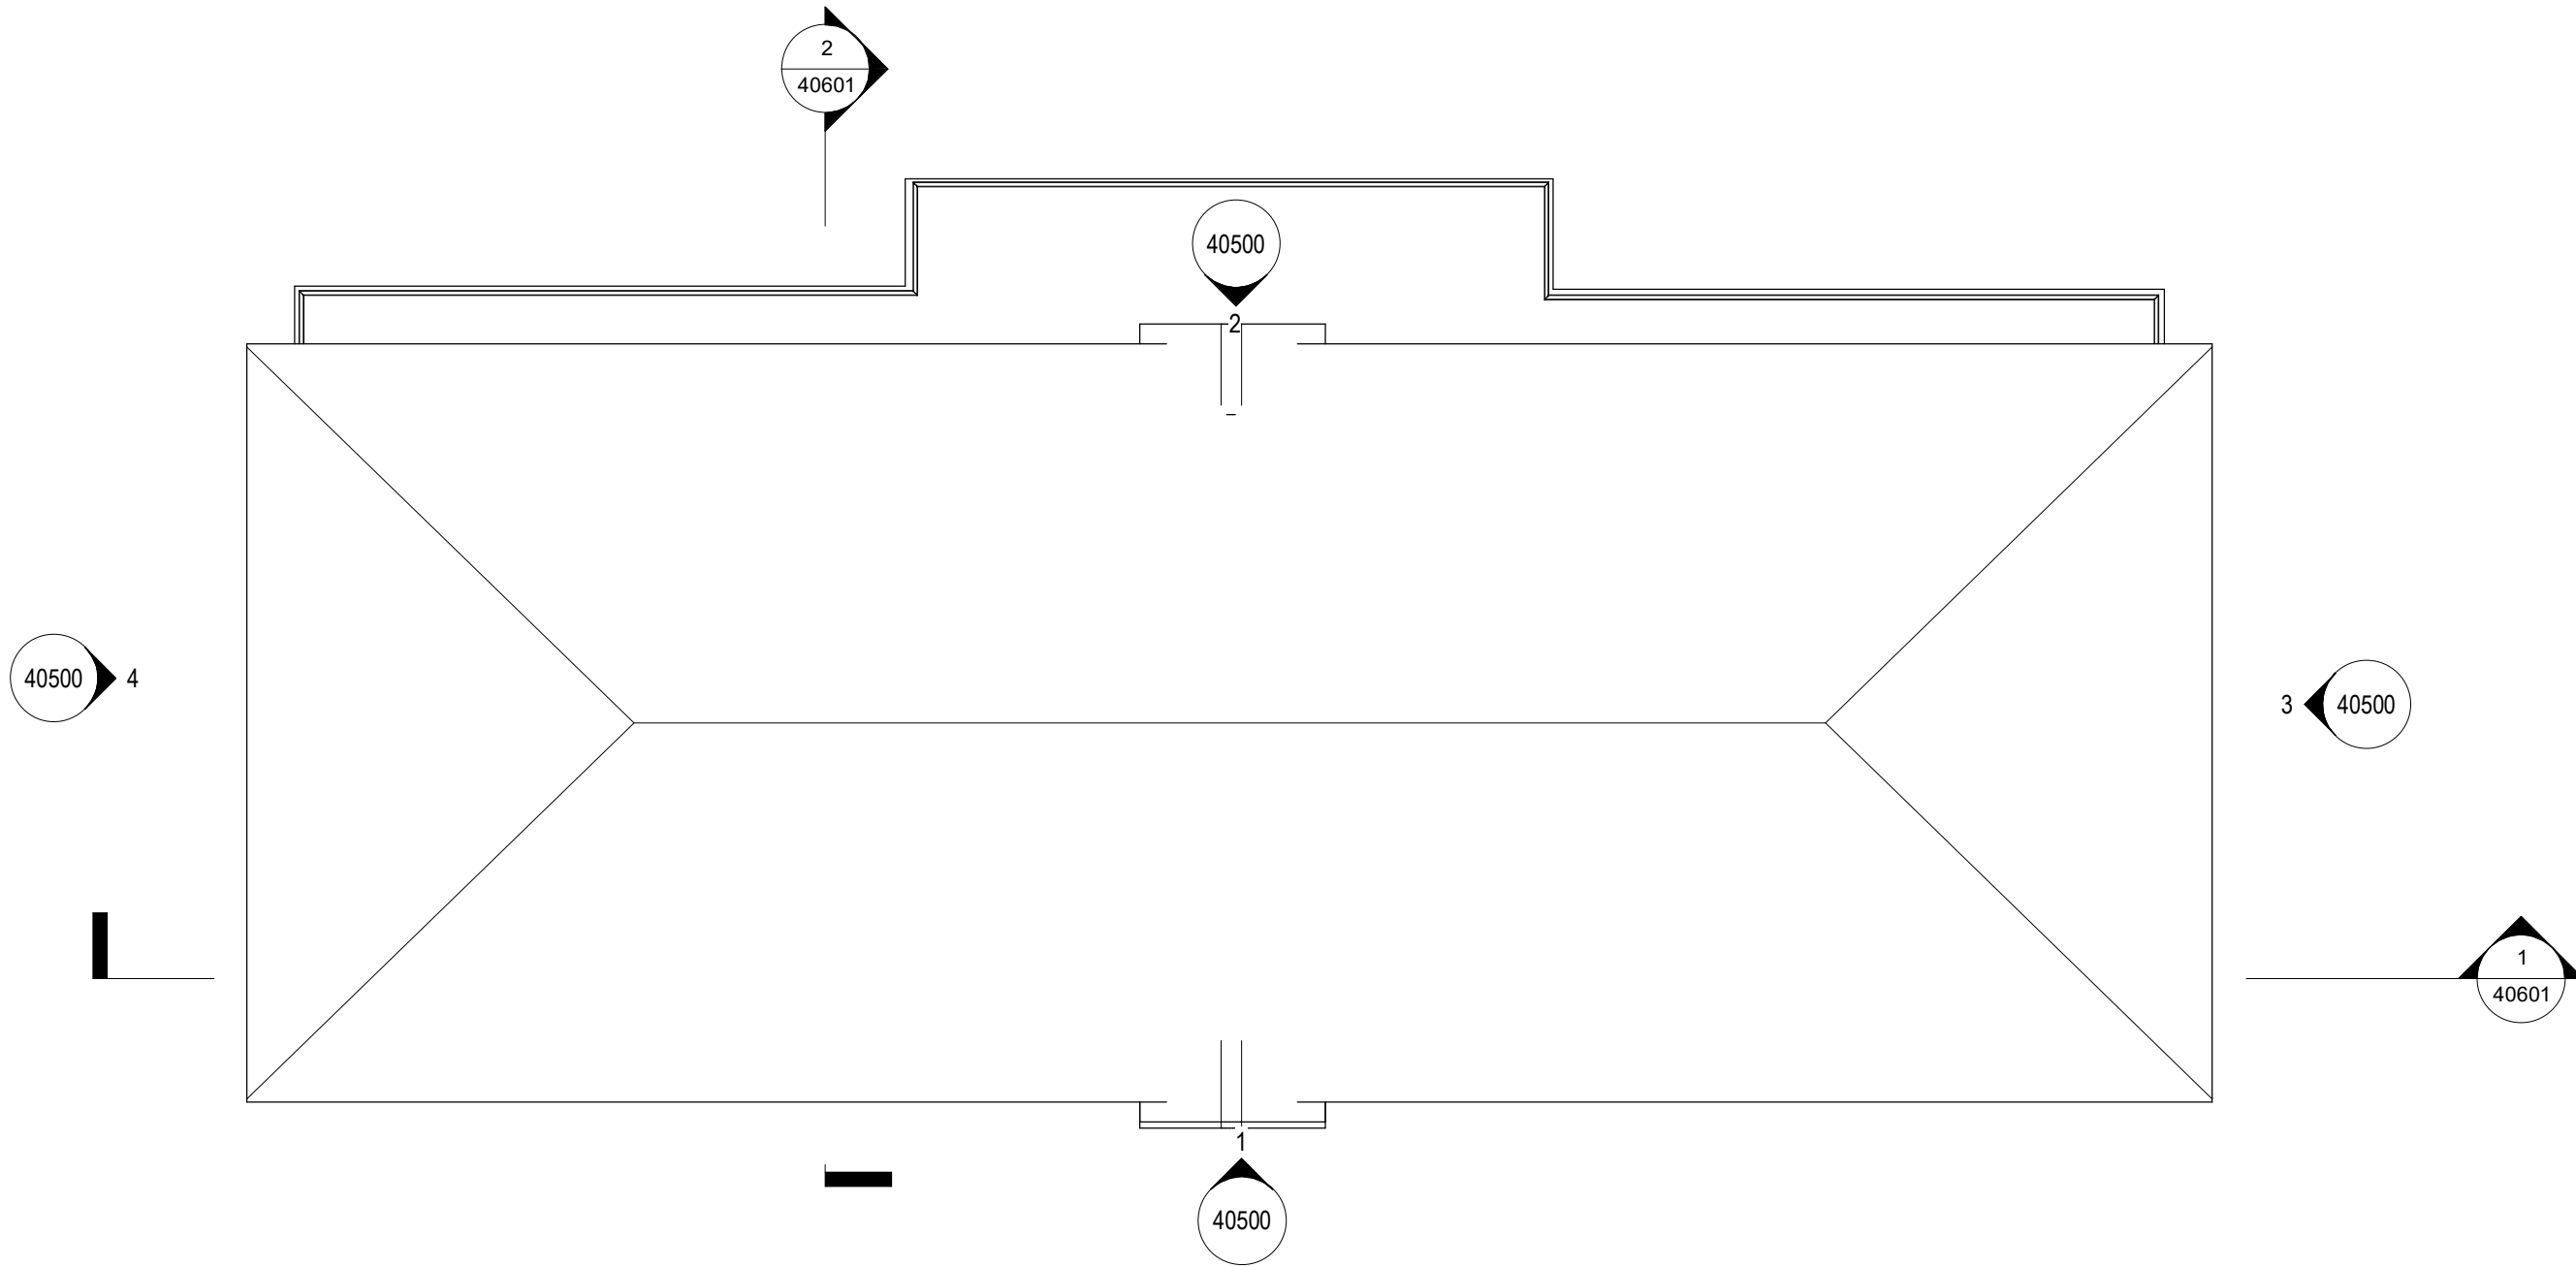

3 | Ridge Level

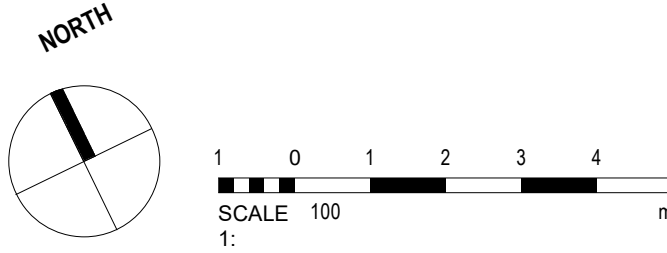

REV	DATE	REVISION NOTE	BY	CHECK	

elliswilliams
ARCHITECTS

Wellfield Chester Road Preston Brook WA7 3BA
T: +44 1928 752 200 E: info@ewa.co.uk

Name
Pavillion proposed plans
40030
SCALE | 1:100
DATE | 21.10.19
2207-EWA-Z2-ZZ-DR-A-40030