


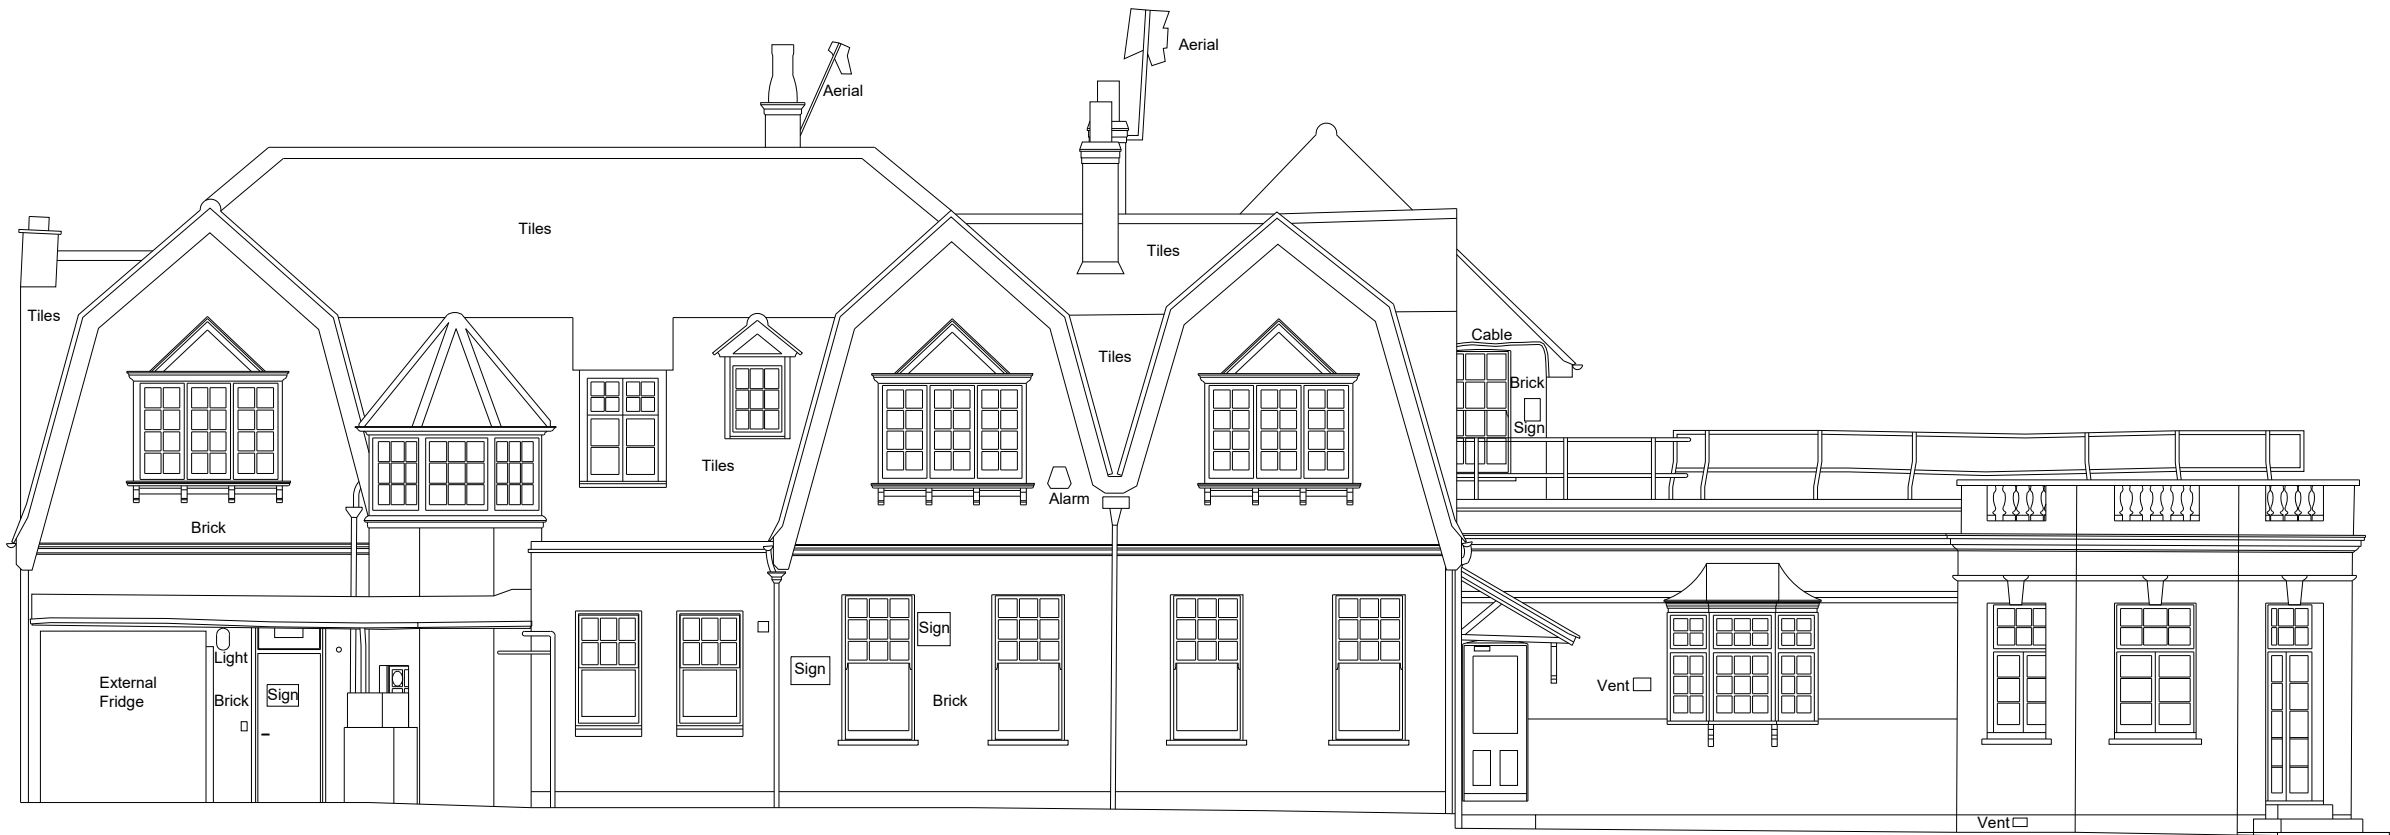

B	Canopy Updated & External Fridge Added	12/04/2021
A	Annotations Changed	09/04/2021
No	Revision	Date

Revisions

Client:
GDST

Issue:
Planning

Project:
Northwood College for Girls

Title:
**Existing Elevations
Drawing 1 of 2**

Drawing No:	Rev:	A3 Scale:
0014359027-01	A	1:100

Date:	Drawn:	Approved:
30/03/2020	SH	SH



110 Bishopsgate
London
UK
EC2N 4AY

+44 (0) 207 398 8300
RLB_UK
RLB.com

- This drawing is to be read in conjunction with all relevant specifications and drawings issued.
- Do not scale this drawing, the Contractor is to check and verify all building, site dimensions and check levels before work commences.
- For discrepancies or omissions contact Rider Levett Bucknall.
- All work and materials to be in accordance with current applicable statutory legislation and to comply with all relevant Codes of Practice and British Standards.
- Copyright © 2018 Rider Levett Bucknall UK Limited