


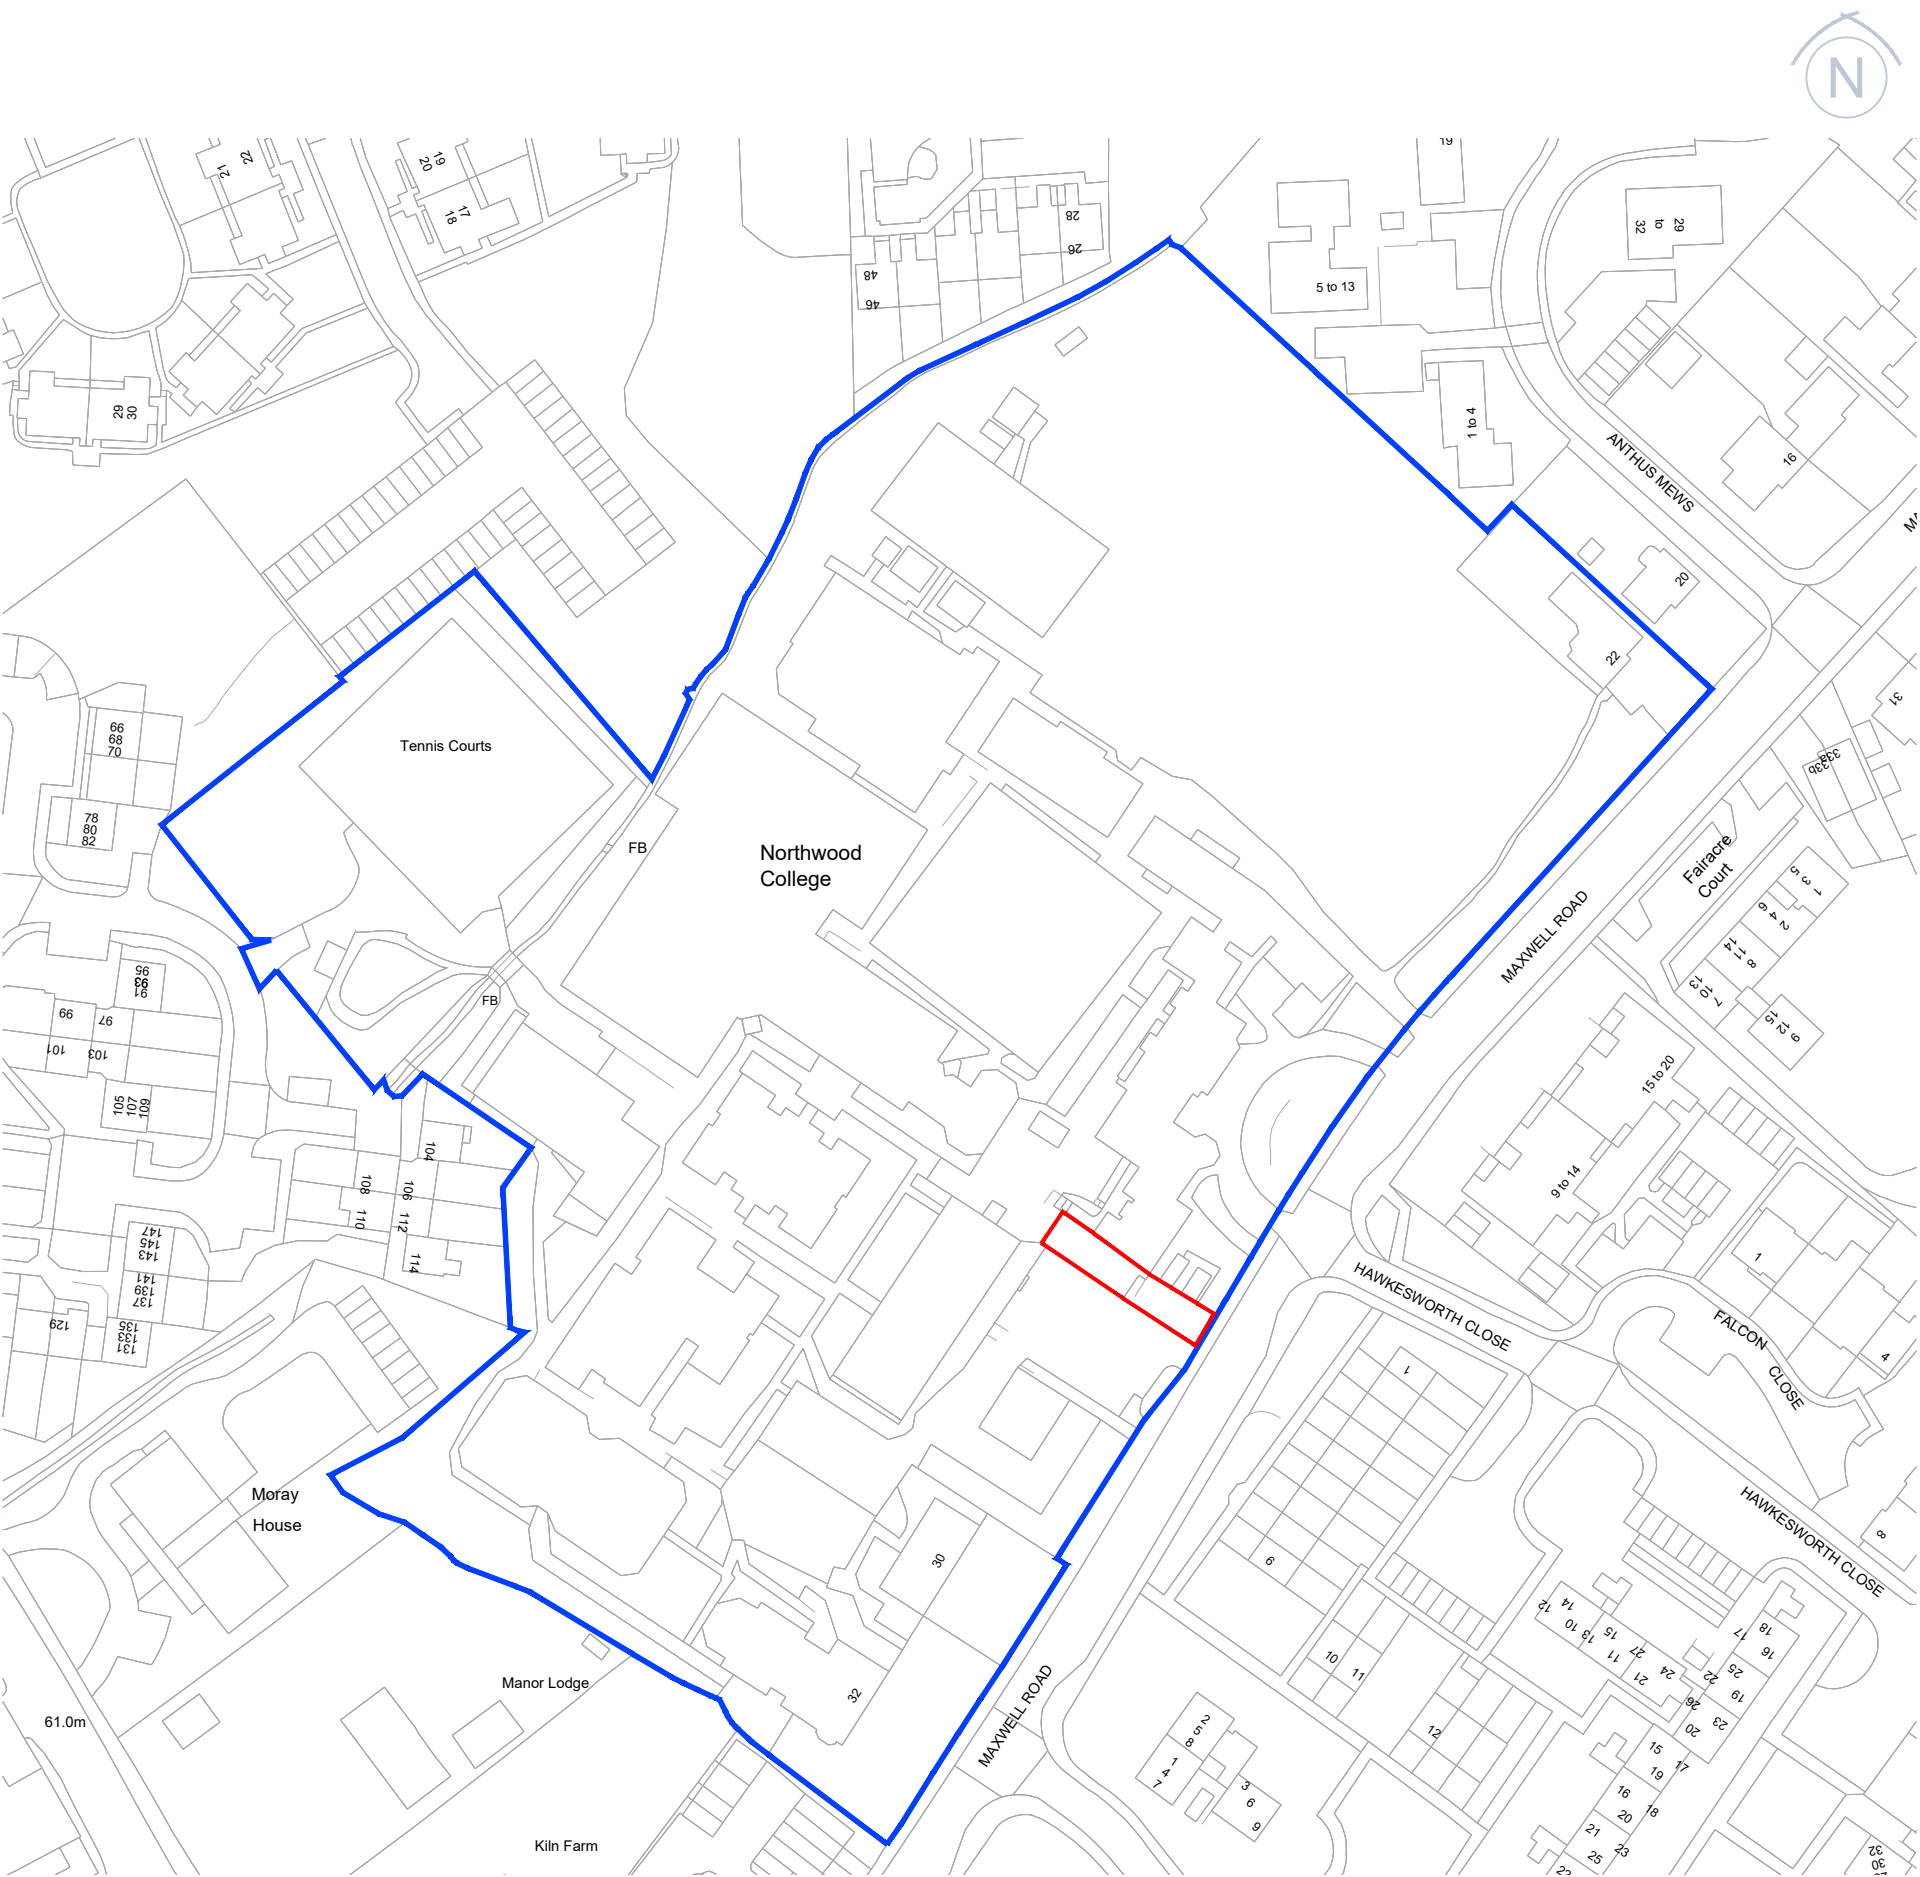

Northwood College
Location Plan

Key:

— Site Boundary

— Area for Proposed Works

No	Revision	Date
----	----------	------

Revisions

Client:
GDST

Issue:
Planning

Project:
Northwood College

Title:
Location Plan

Drawing No:	Rev:	A3 Scale:
0014359027-07		1:1250

Date:	Drawn:	Approved:
22/02/2021	JM	SH



110 Bishopsgate
London
UK
EC2N 4AY

+44 (0) 207 398 8300
RLB_UK
RLB.com

- This drawing is to be read in conjunction with all relevant specifications and drawings issued.
- Do not scale this drawing, the Contractor is to check and verify all building, site dimensions and check levels before work commences.
- For discrepancies or omissions contact Rider Levett Bucknall.
- All work and materials to be in accordance with current applicable statutory legislation and to comply with all relevant Codes of Practice and British Standards.
- Copyright © 2018 Rider Levett Bucknall UK Limited