


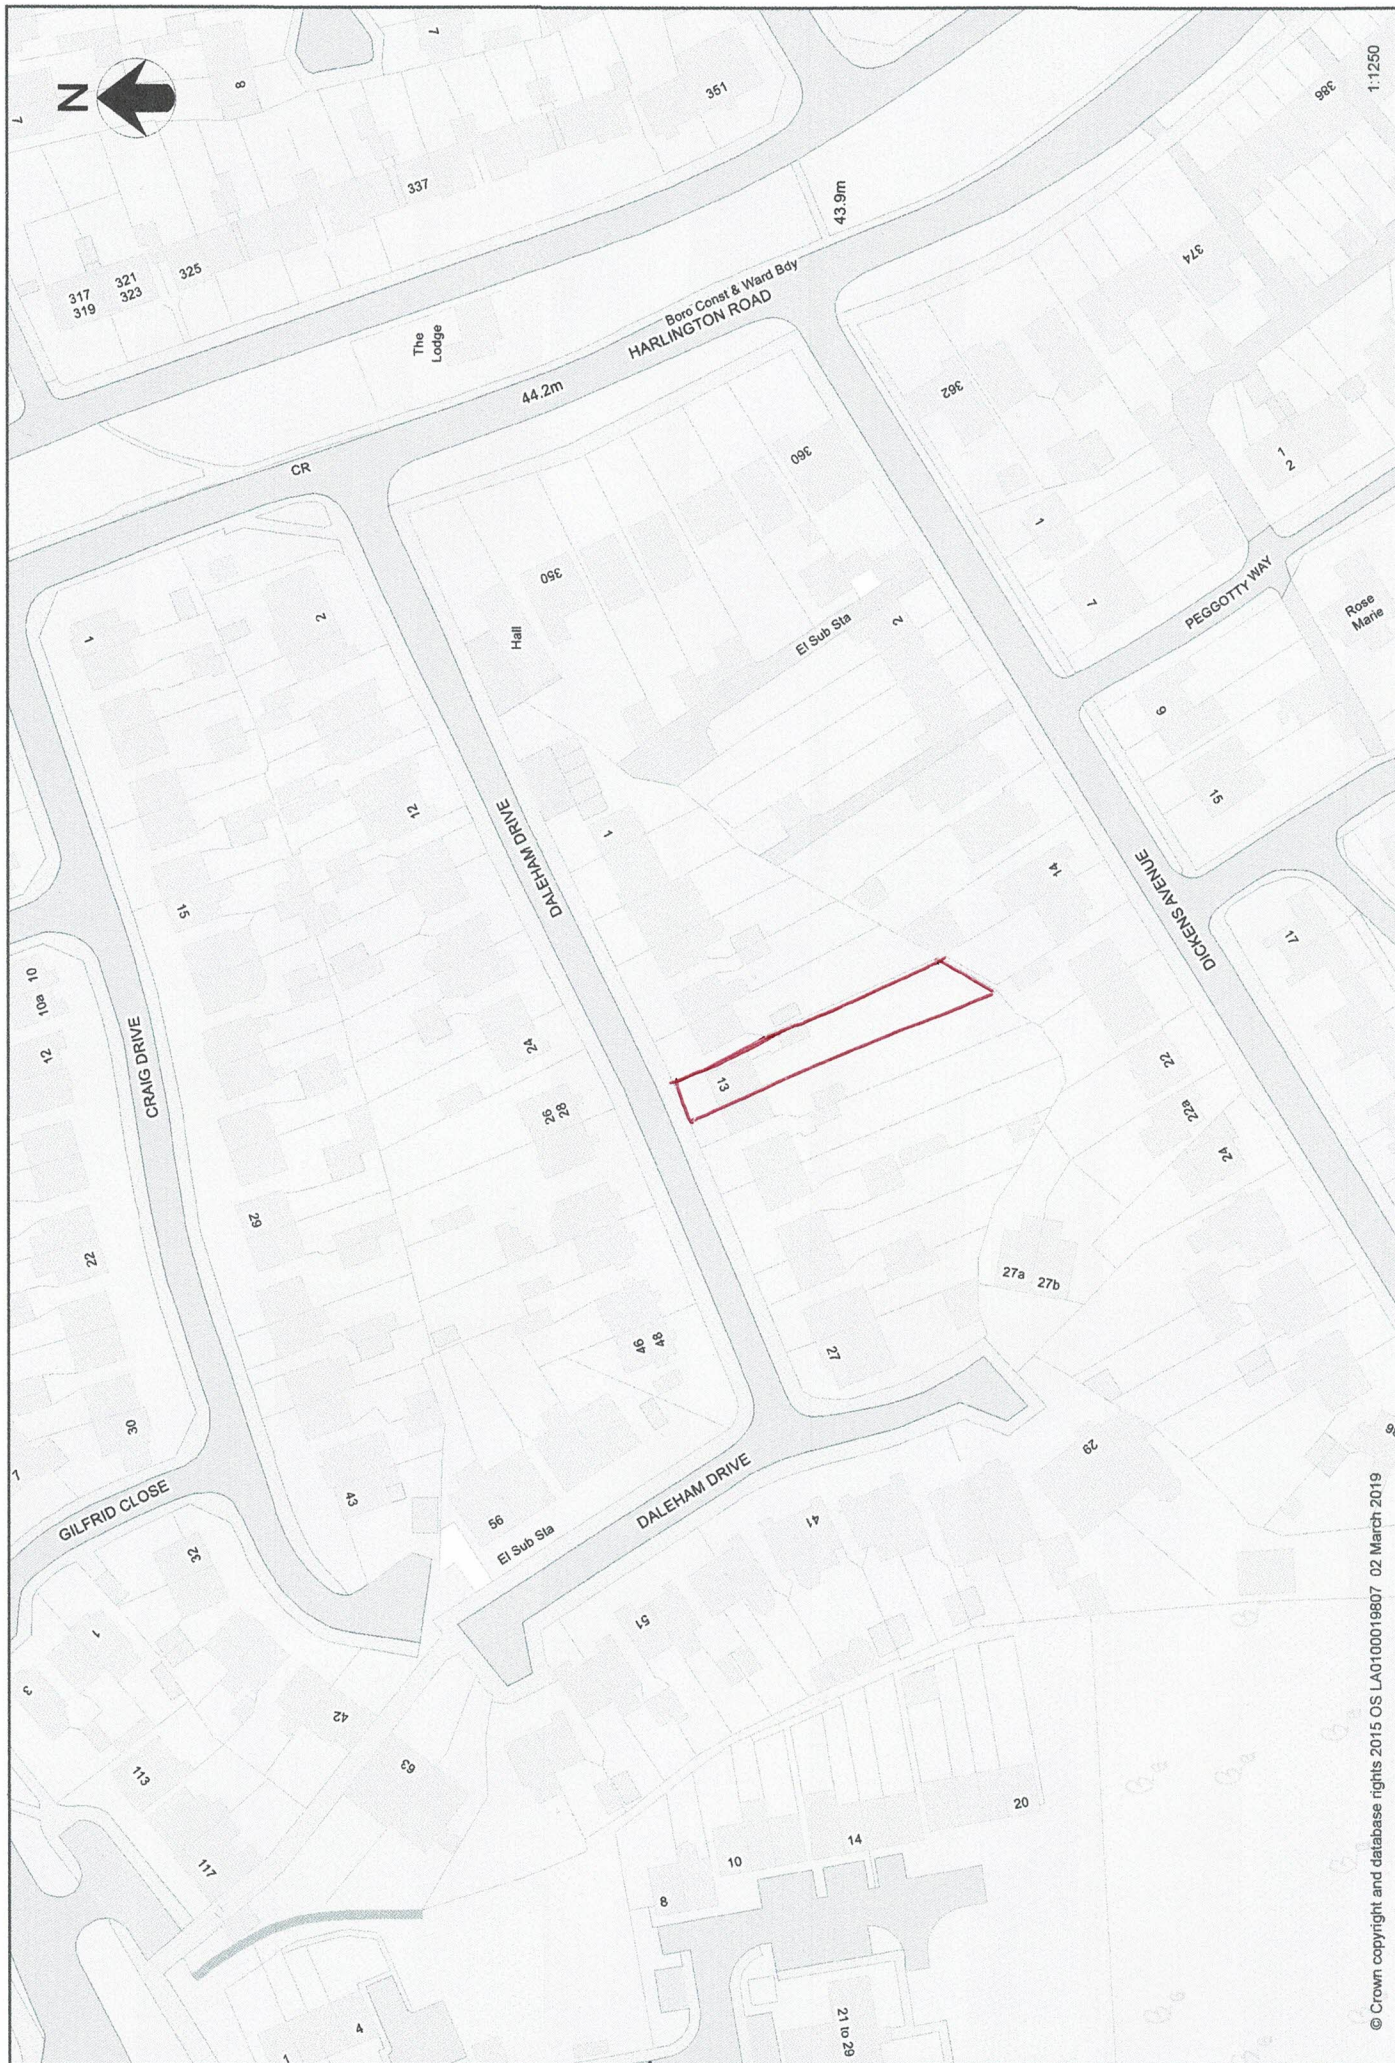

Site: 13 DALEHAM DRIVE
HAYES UB8 3HW

Scale 1:1250