



2 STREET ELEVATION NICHOLLS AVENUE

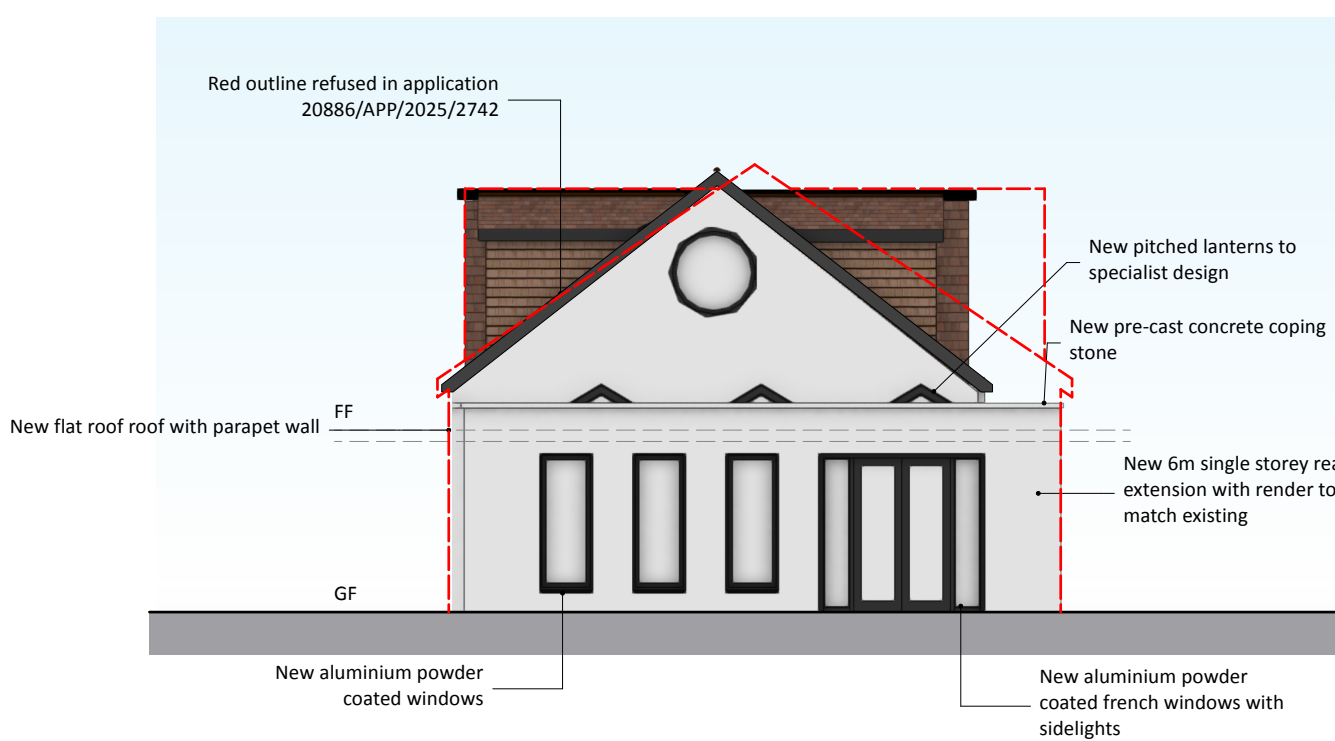


4 NORTH WEST- Real

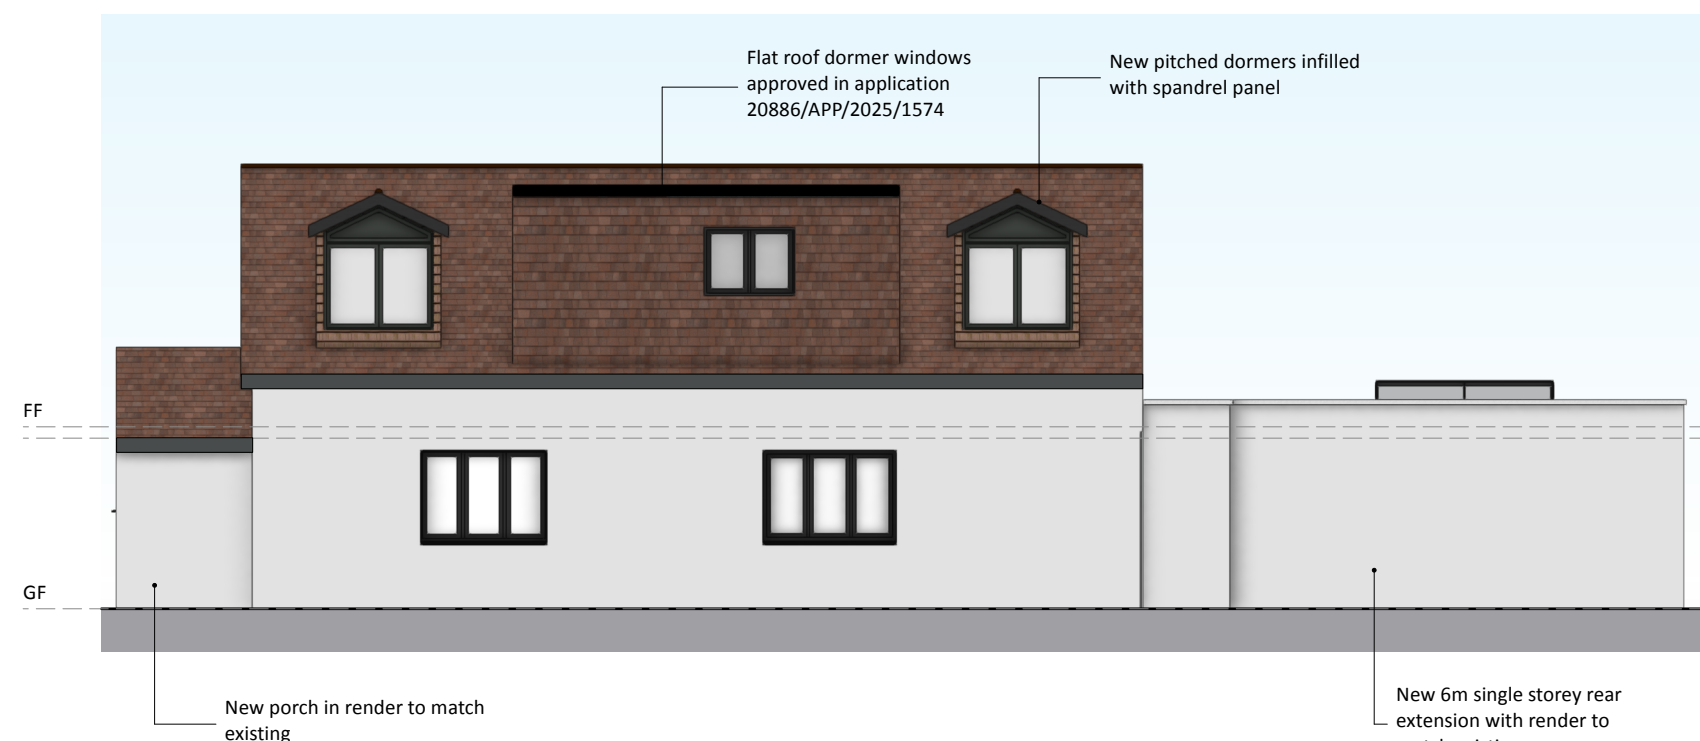


5 NORTH EAST




6 AXC

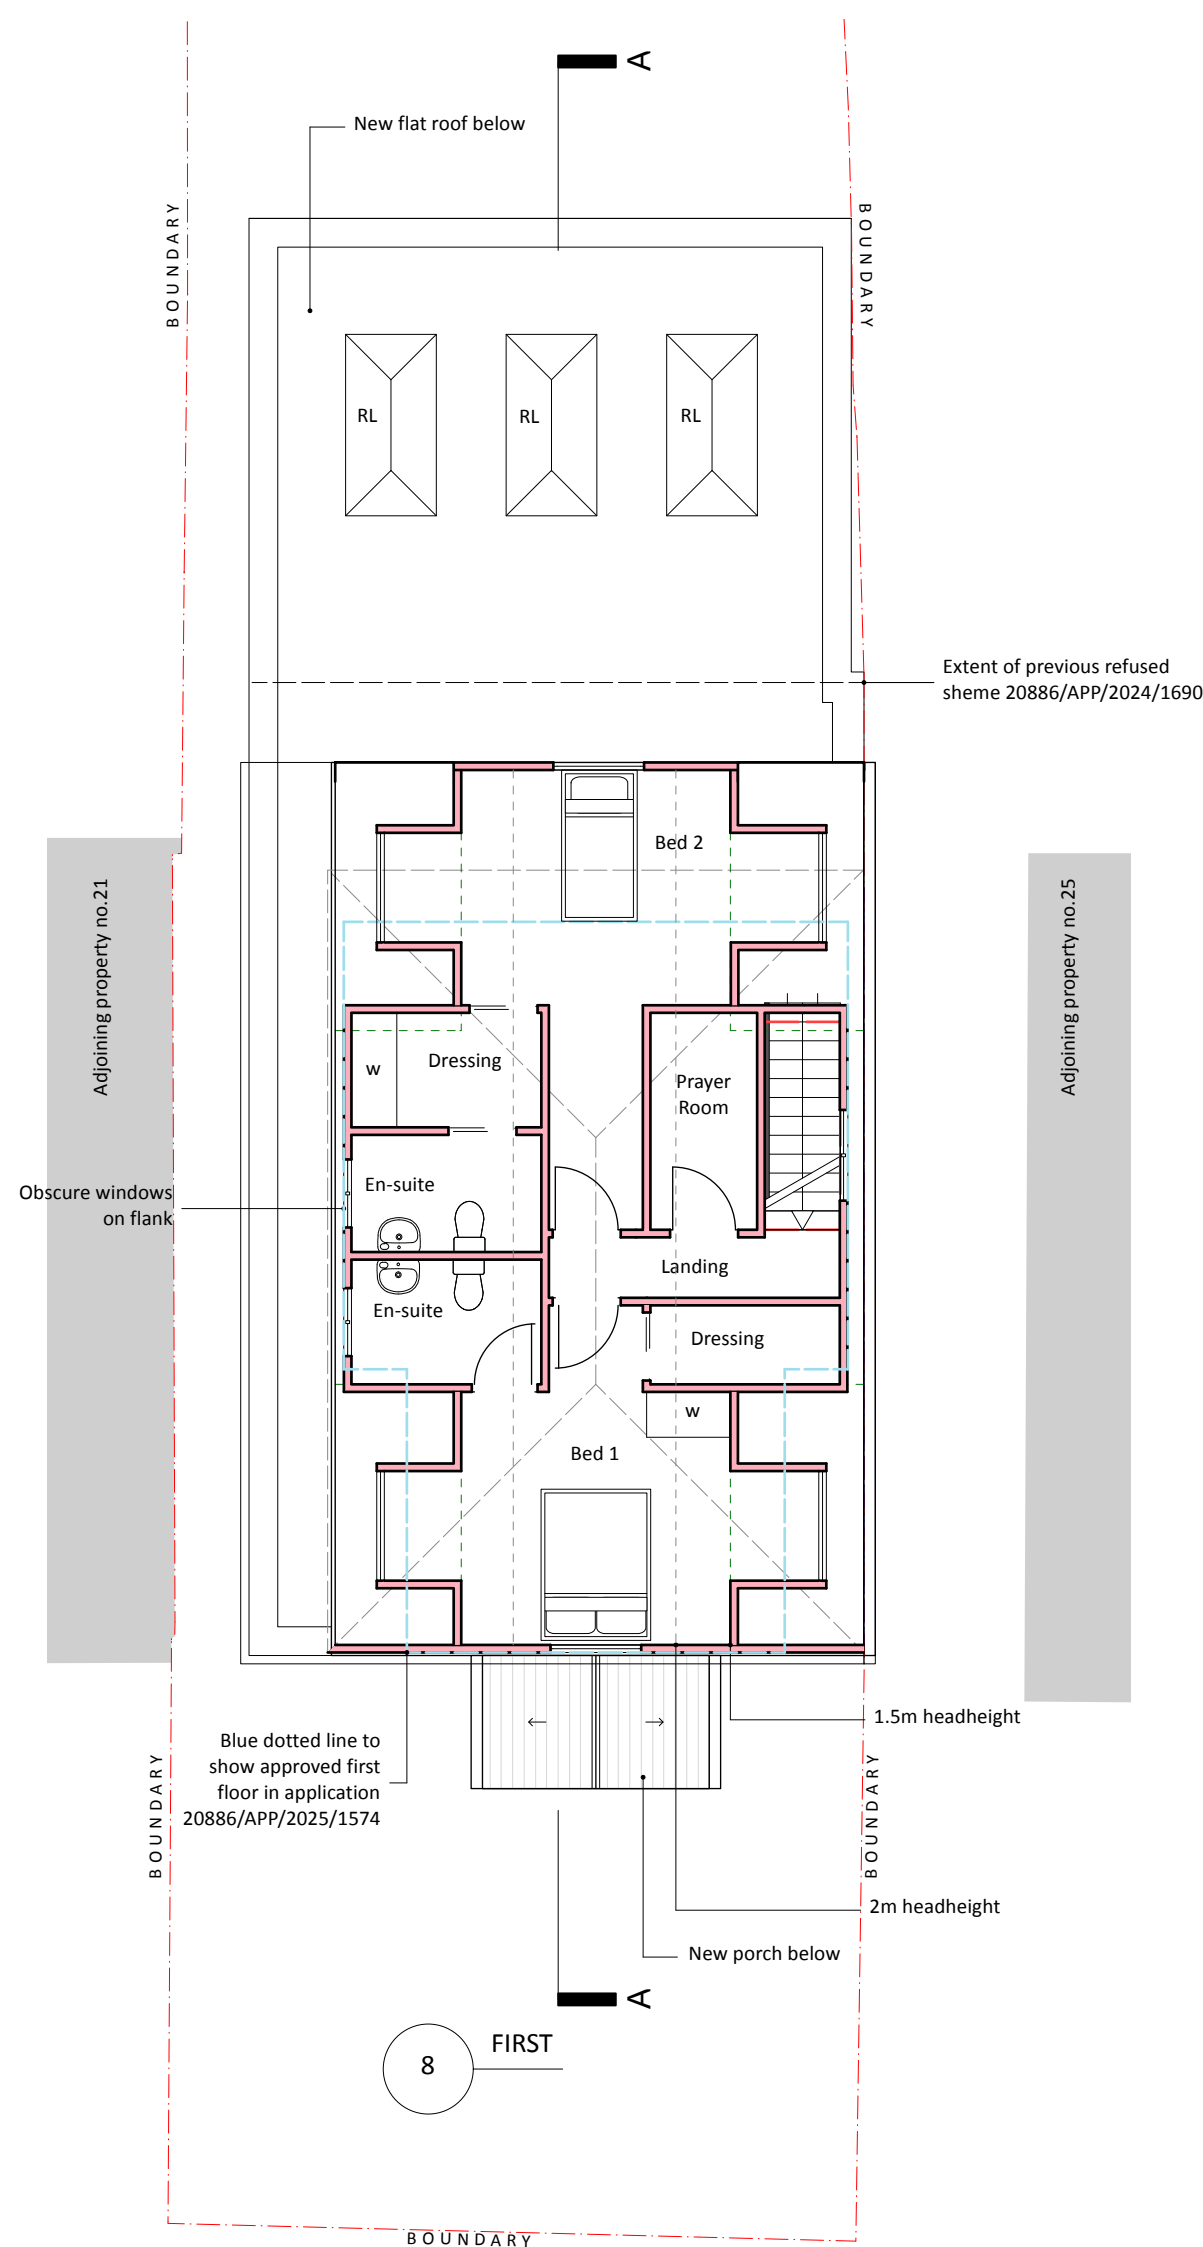

9 ROOF

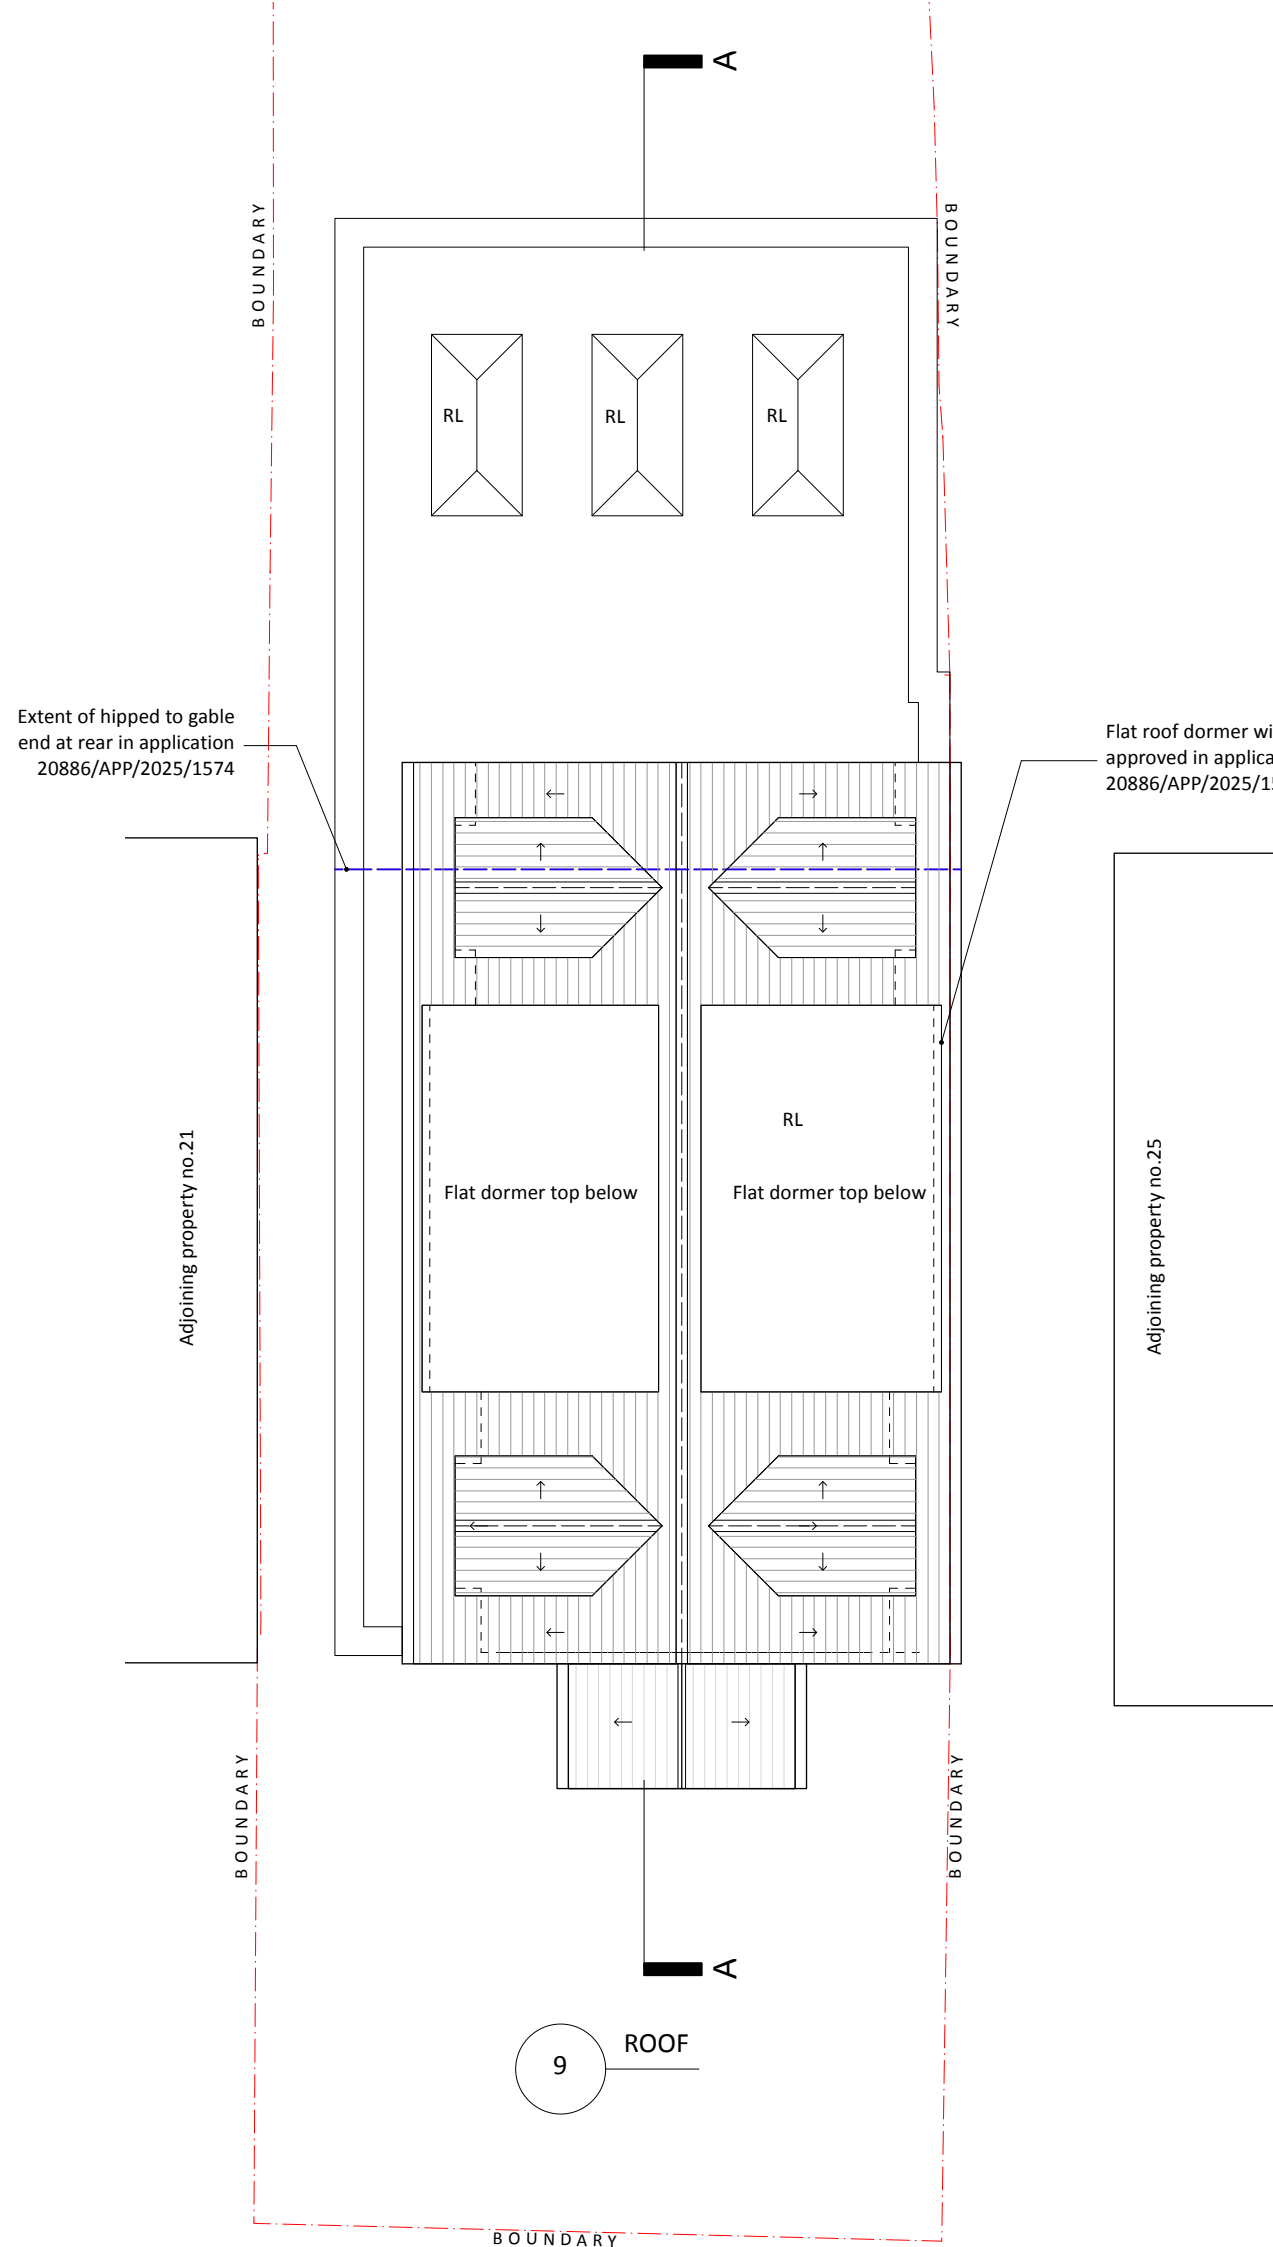

9 ROOF

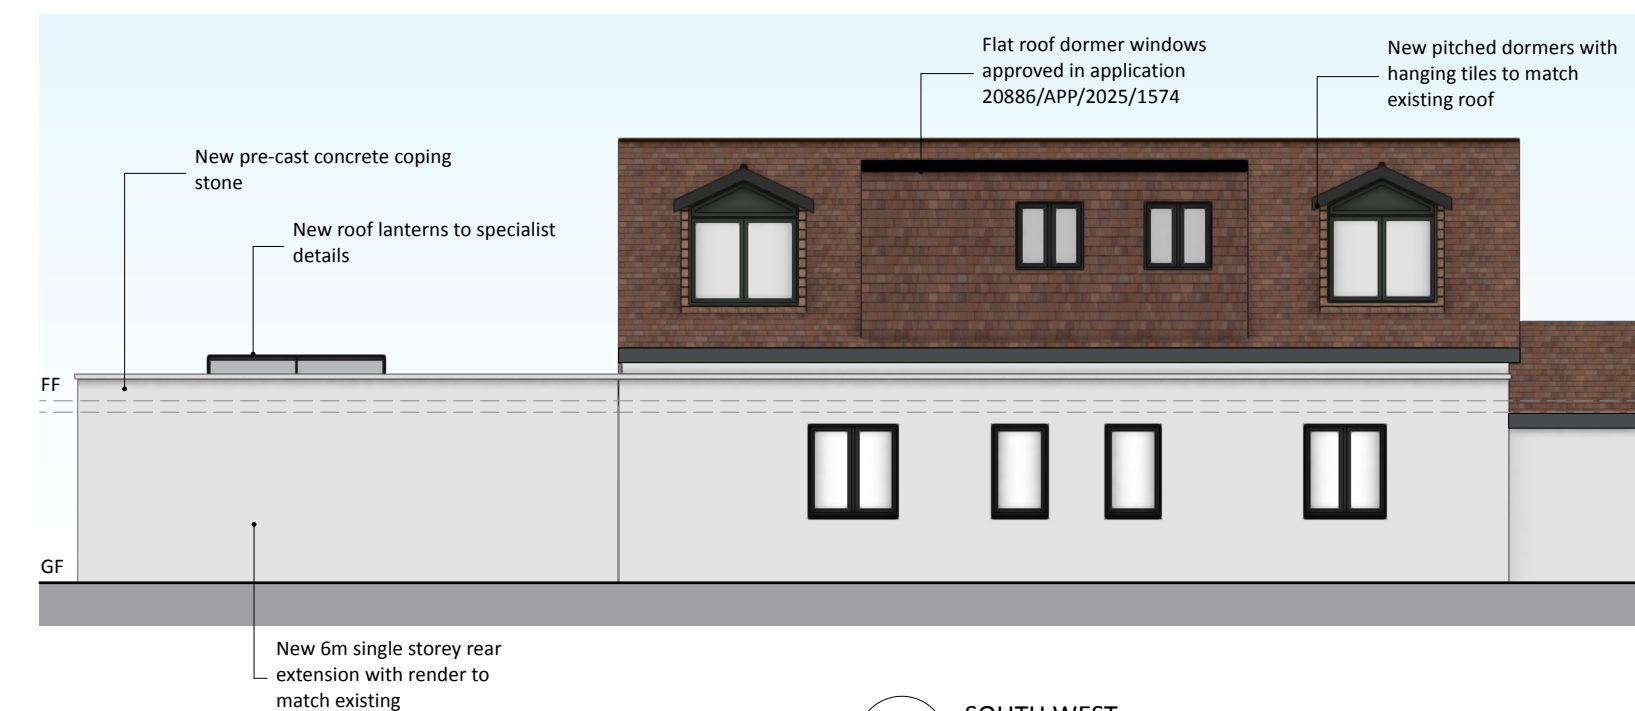

10 SOUTH WEST



11 SECTION A-A

ISSUE	DATE	REVISION
-------	------	----------

CLIENT
Mannu Chawla

DRAWING

PROPOSED PLANS, ELES & SECTION



PROJECT #	2025.019	DWG #		REV	
DATE	25/08/2026	D31			
SCALE	1:100				
DRAWN	CHKD				
JA		JC			

Stones Architects Ltd
50 Coldharbour Lane Hayes Middlesex UB3 3EP
t 020 8969 0000 e mail@stonesarchitects.co.uk w stonesarchitects.co.uk

All rights described in chapter IV of the copyright designs & patents act 1988 have been asserted. This drawing must not be scaled; only figured dimensions should be used. Check and verify all dimensions on site prior to commencing any work. Any discrepancies should be reported to the Architects