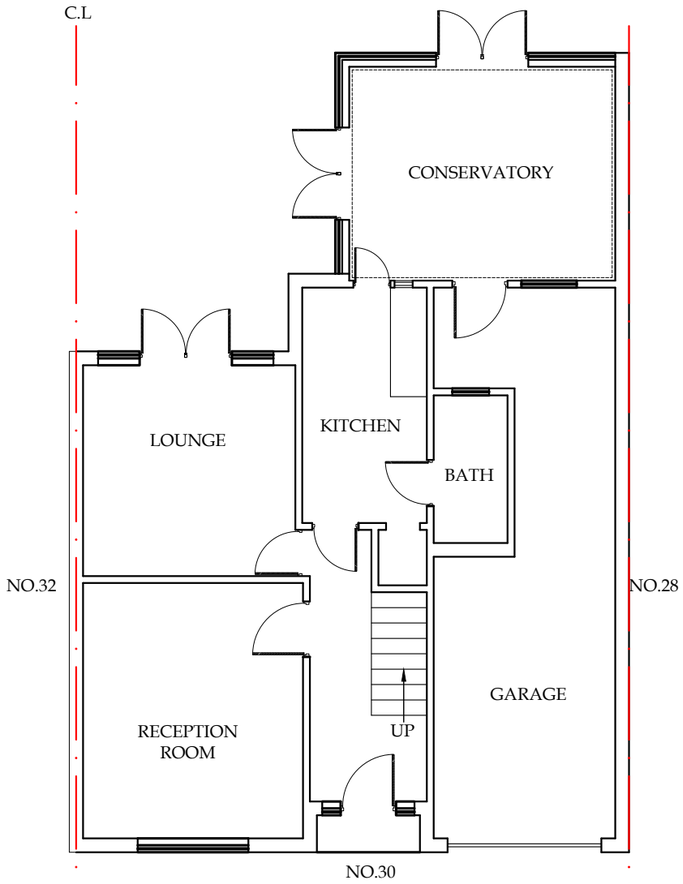

EXISTING GROUND FLOOR PLAN

Scale :- 1:100

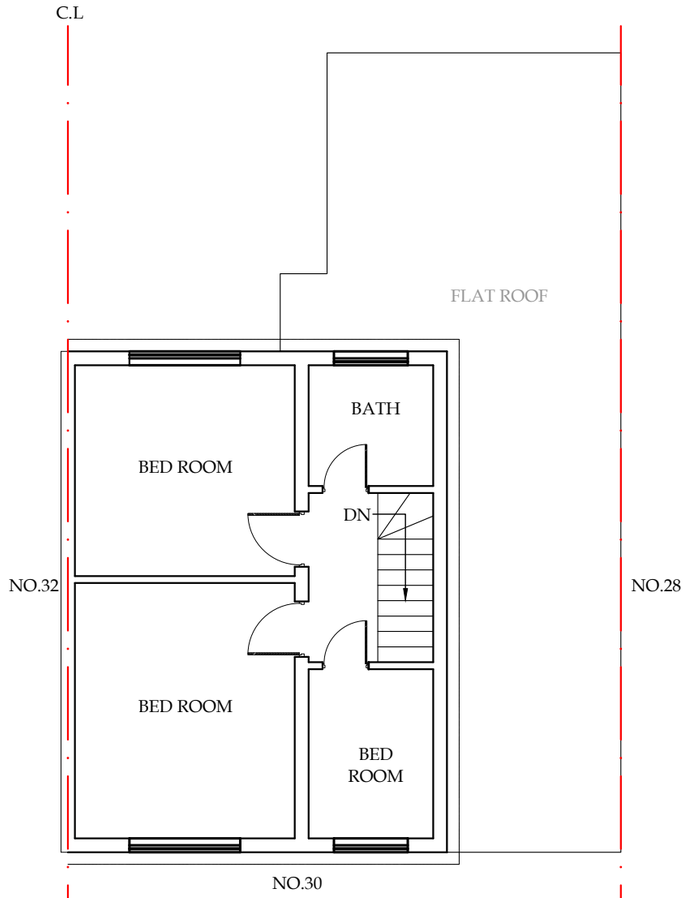

EXISTING FIRST FLOOR PLAN

Scale :- 1:100

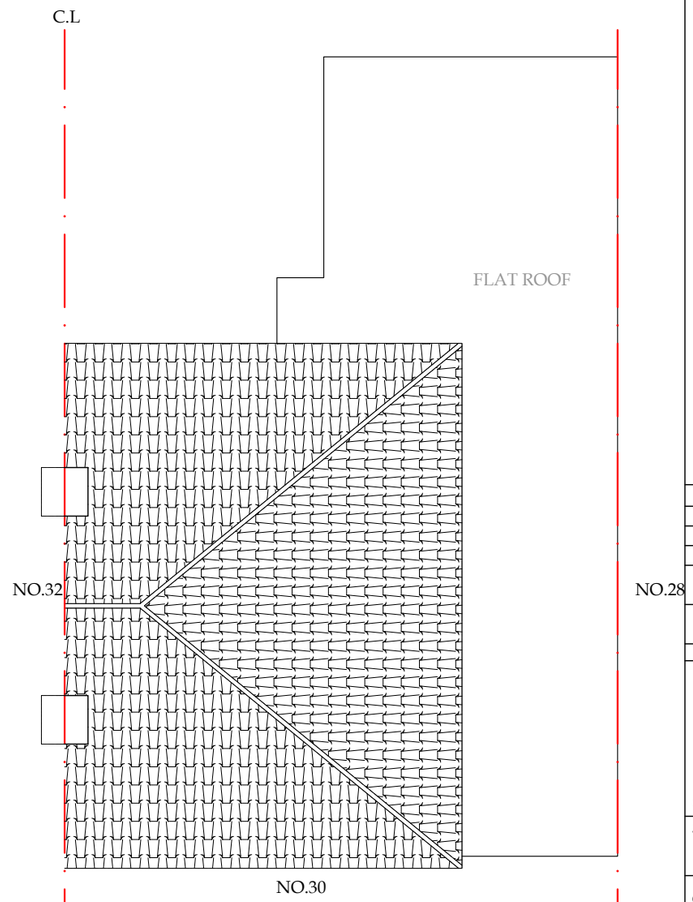

EXISTING ROOF PLAN

Scale :- 1:100

0 1 2 3 4 5 M

Meters @ 1:100 @ A3

NOTES :

	01	04-01-2026
	Date	

ARCLINE DESIGN+ASSOCIATE

Address: 30 windsor avenue
Hillingdon
Ub10 9au

Client: Mrs Angel Pandher

Job Title
REAR EXTENSION; GARAGE CONVERSION AND ASSOCIATED INTERNAL ALTERATIONS

Drawing Title

EXISTING FLOOR PLAN

Scale: 1 : 100 (A3)

Date: MARCH 2026

Checked by:IB | Drawn by:DY

Drg No.	Rev.
ARC-JOB-KAR-002	01