
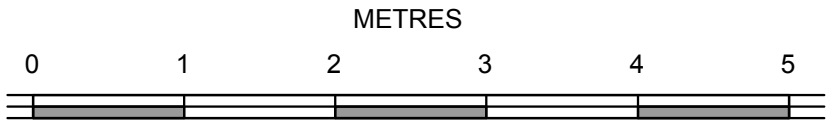
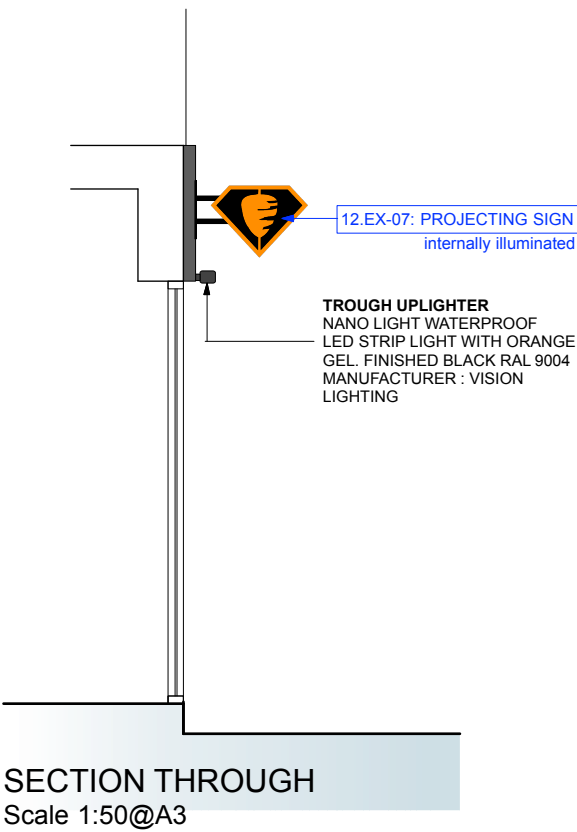
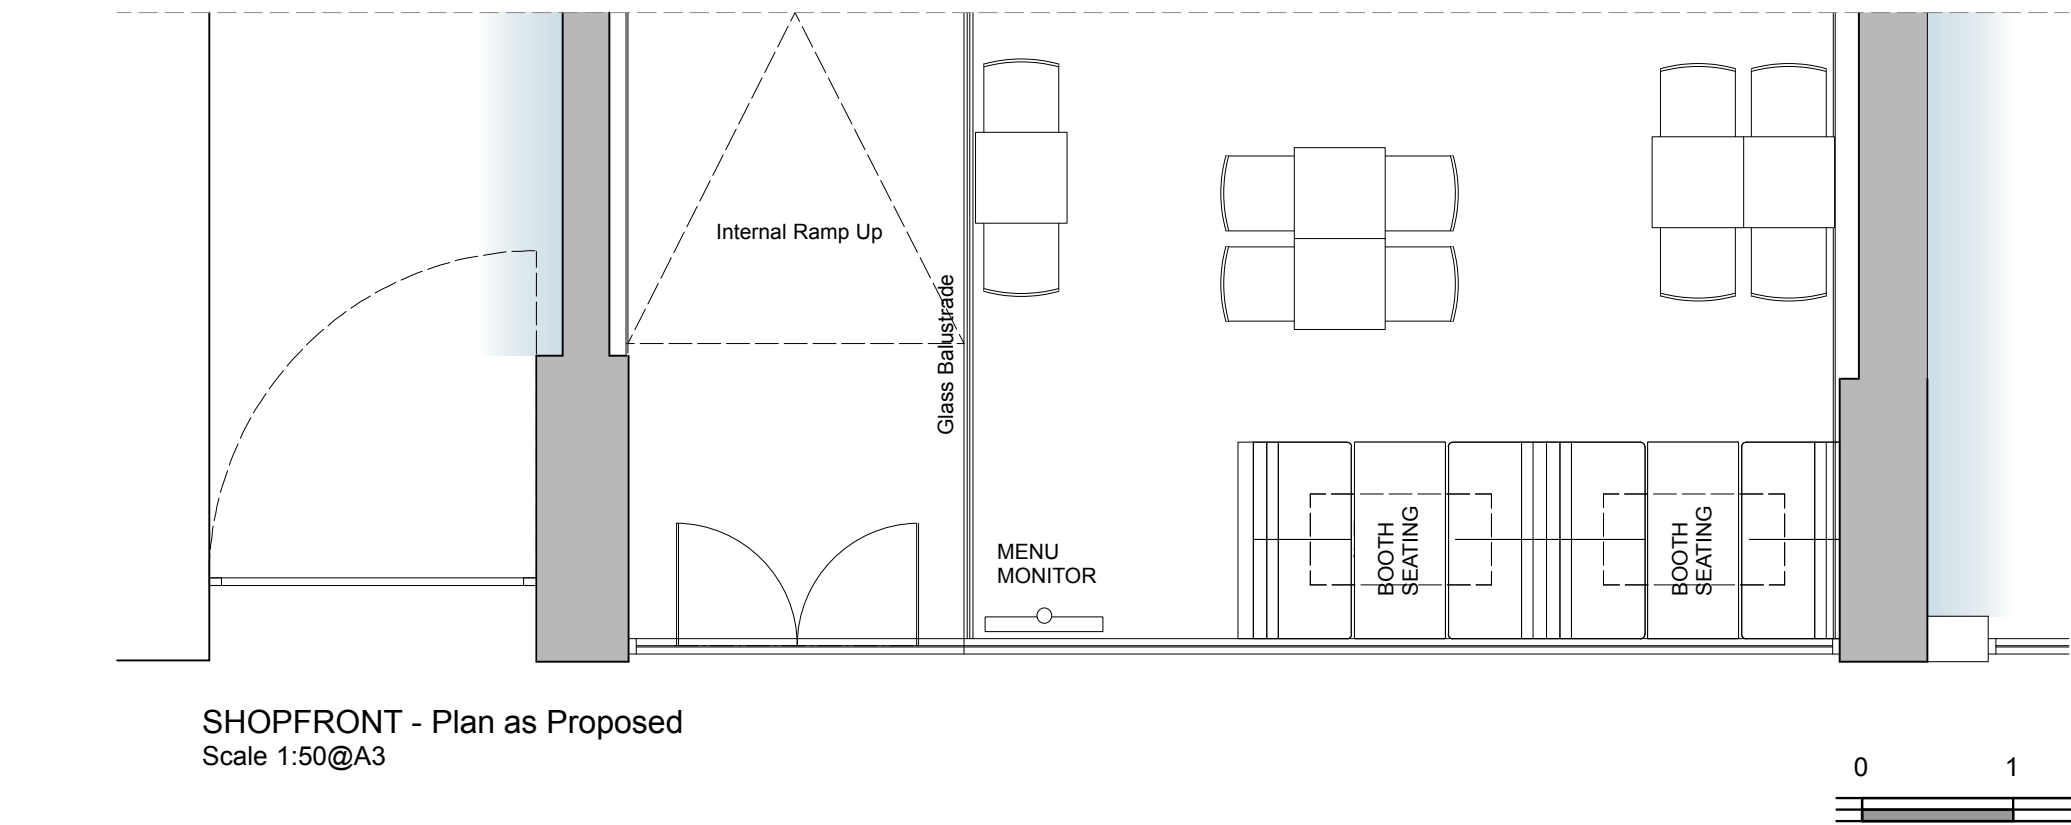


SHOPFRONT AS PROPOSED :

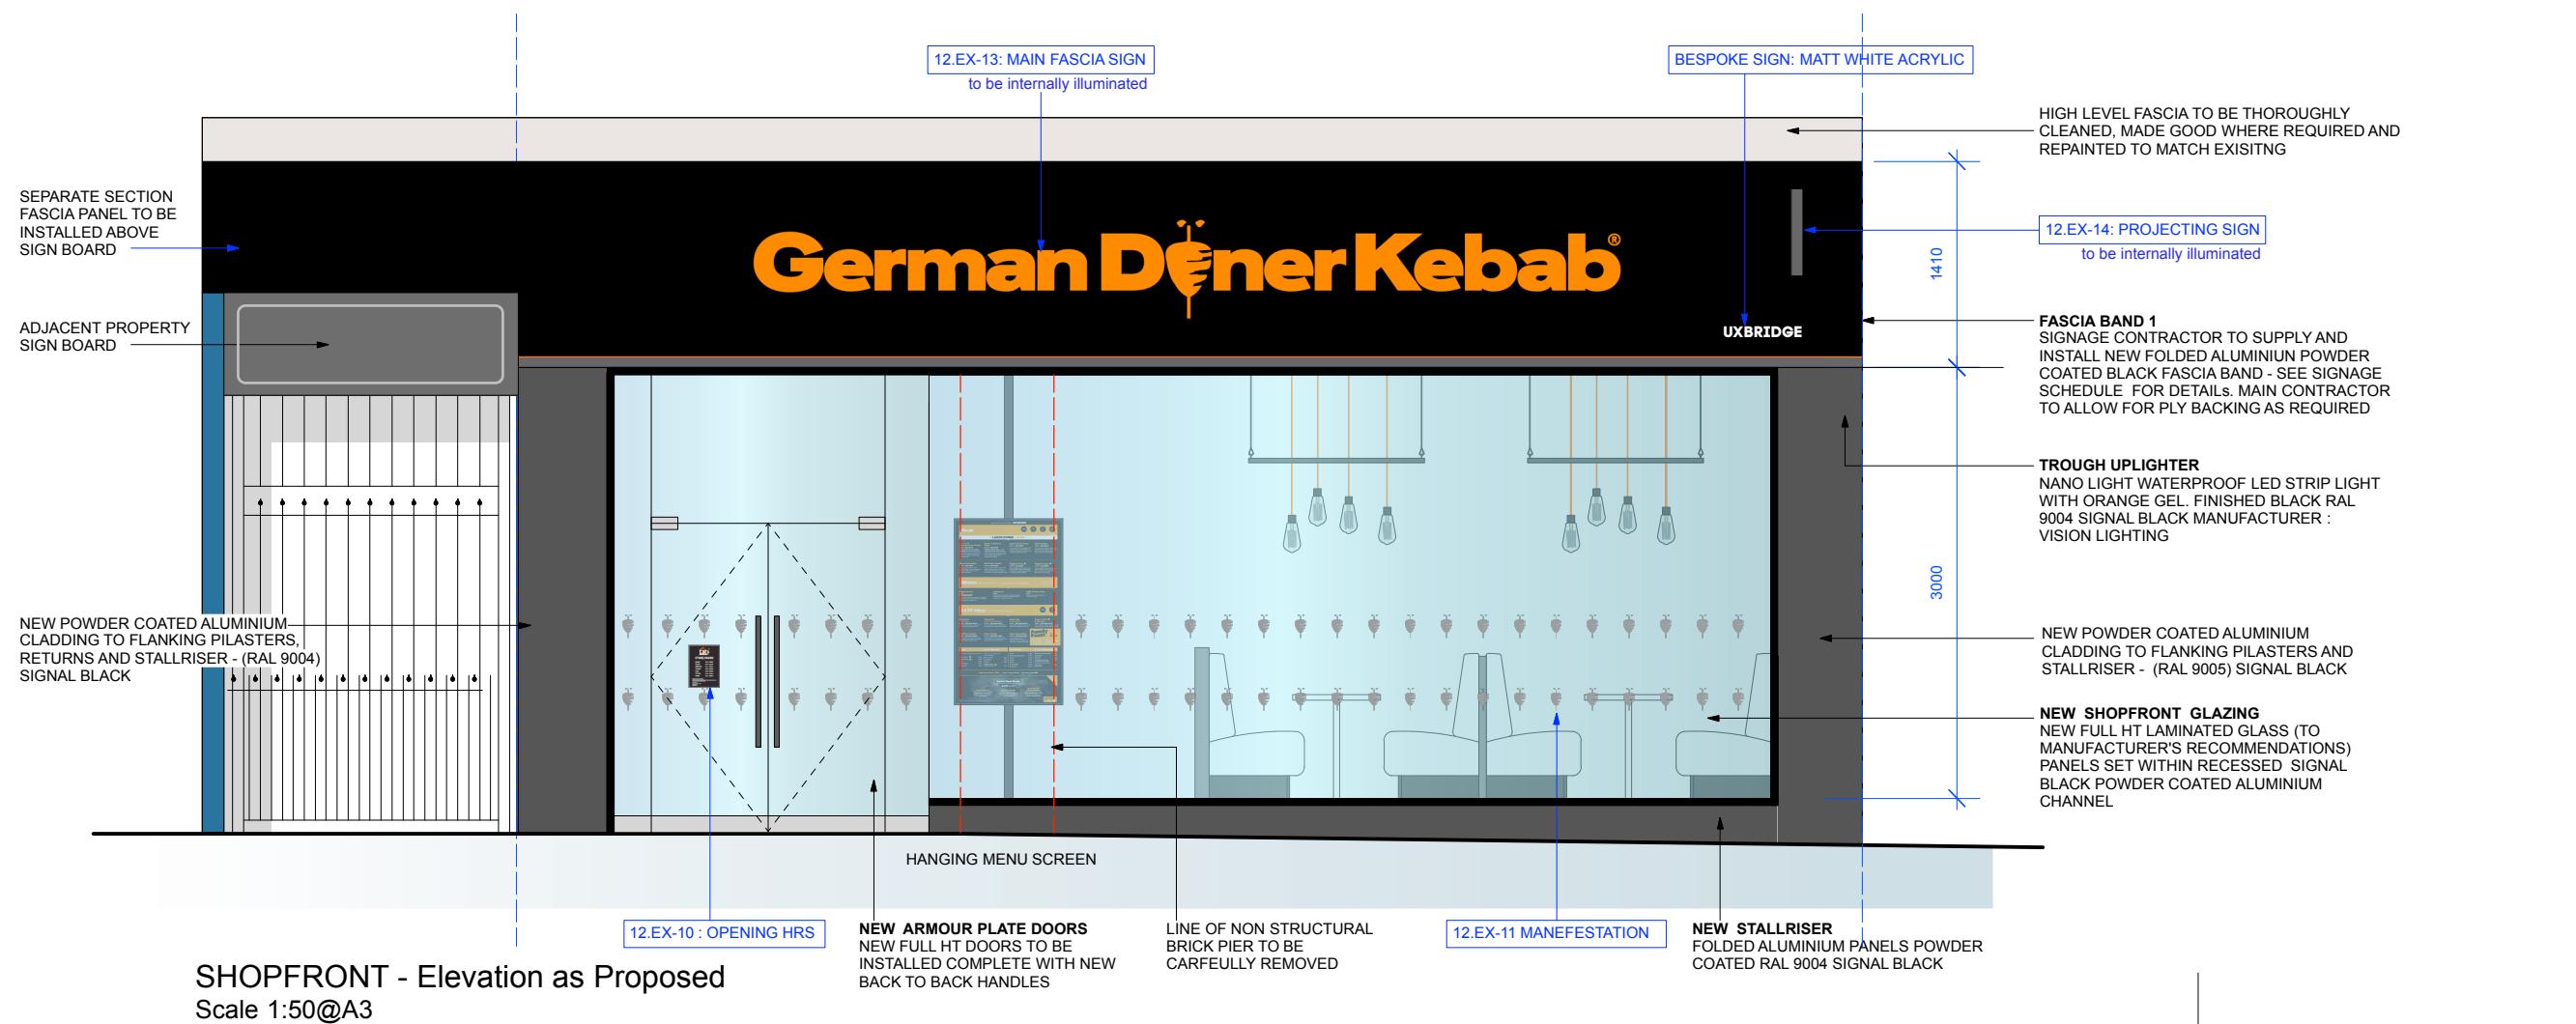

UXBRIDGE

NOTES

DO NOT SCALE FROM THIS DRAWING. CONTRACTORS MUST VERIFY ALL DIMENSIONS ON SITE PRIOR TO COMMENCING WORKS.

ANY DISCREPENCIES NOT BROUGHT TO THE ATTENTION OF O1 CREATIVE BECOME THE RESPONSIBILITY OF THE CONTRACTOR / FABRICATOR INVOLVED.

THIS DRAWING IS TO BE READ IN CONJUNCTION WITH ALL THE SPECIFICATIONS AND ALL RELEVANT DESIGNER, ENGINEERS, SERVICES AND SPECIALIST CONTRACTORS DRAWINGS.

THE WORKS DESCRIBED IN THIS DRAWING SHALL BE UNDERTAKEN IN ACCORDANCE WITH THE CURRENT HEALTH & SAFETY LEGISLATION AND THE HEALTH & SAFETY DOCUMENTATION PREPARED BY THE PLANNING SUPERVISOR FOR THE PROJECT.

REVISIONS

REV	DESCRIPTION	DATE
A	CONSTRUCTION ISSUE WITH KDR	Feb 22
B	CONSTRUCTION ISSUE WITH NEW LOGO	Feb 22
C	CONSTRUCTION ISSUE WITH UPDATED LOGO	Feb 22
D	PROJECTING SIGN UPDATED	Feb 22
E	FRONTAGE UPDATED TO FULLY GLAZED	Mar 22
F	FASCIA BOARD INCREASED	Mar 22

Copyright of this drawing is reserved by o1 creative and issued on condition that it is not copied, reproduced or disclosed either wholly or in part without the written permission of o1 creative

o1

69 OLD ST
LONDON EC1V 9HX
TEL : 0207 100 1178

STATUS

PROJECT

138 HIGH STREET
UXBRIDGE
UB8 1EB

TITLE

PROPOSED SHOPFRONT

SCALE

1:50 @ A3

DATE

JAN 22

DRAWING NO

GDK-uxb-671-E.02 F

REV