


Location Plan - 60 Elm Avenue, HA4 8PB

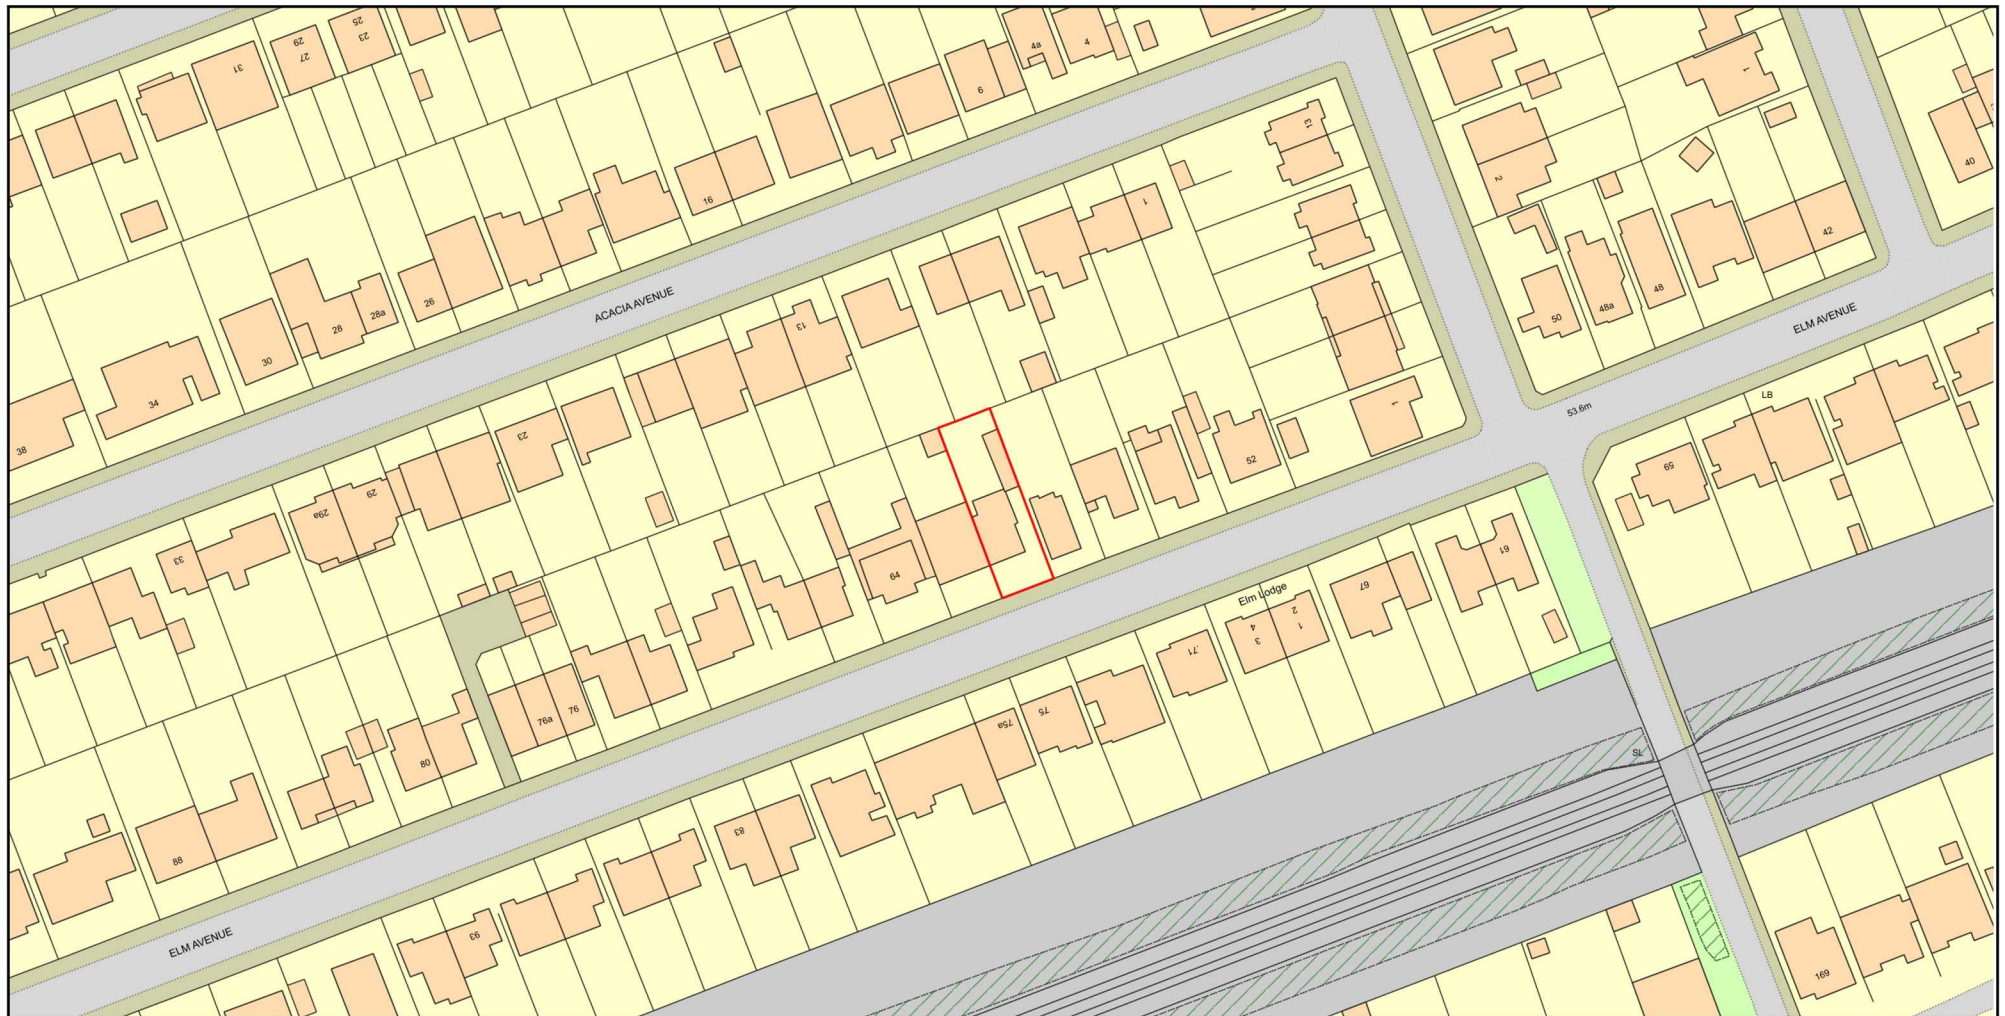

Plan Produced for: London Borough of Hillingdon

Date Produced: 04 Jan 2021

Plan Reference Number: TQRQM21004113508074

Scale: 1:1250 @ A4

© Crown copyright and database rights 2019 OS 100042766