


Block Plan - 60 Elm Avenue, HA4 8PB

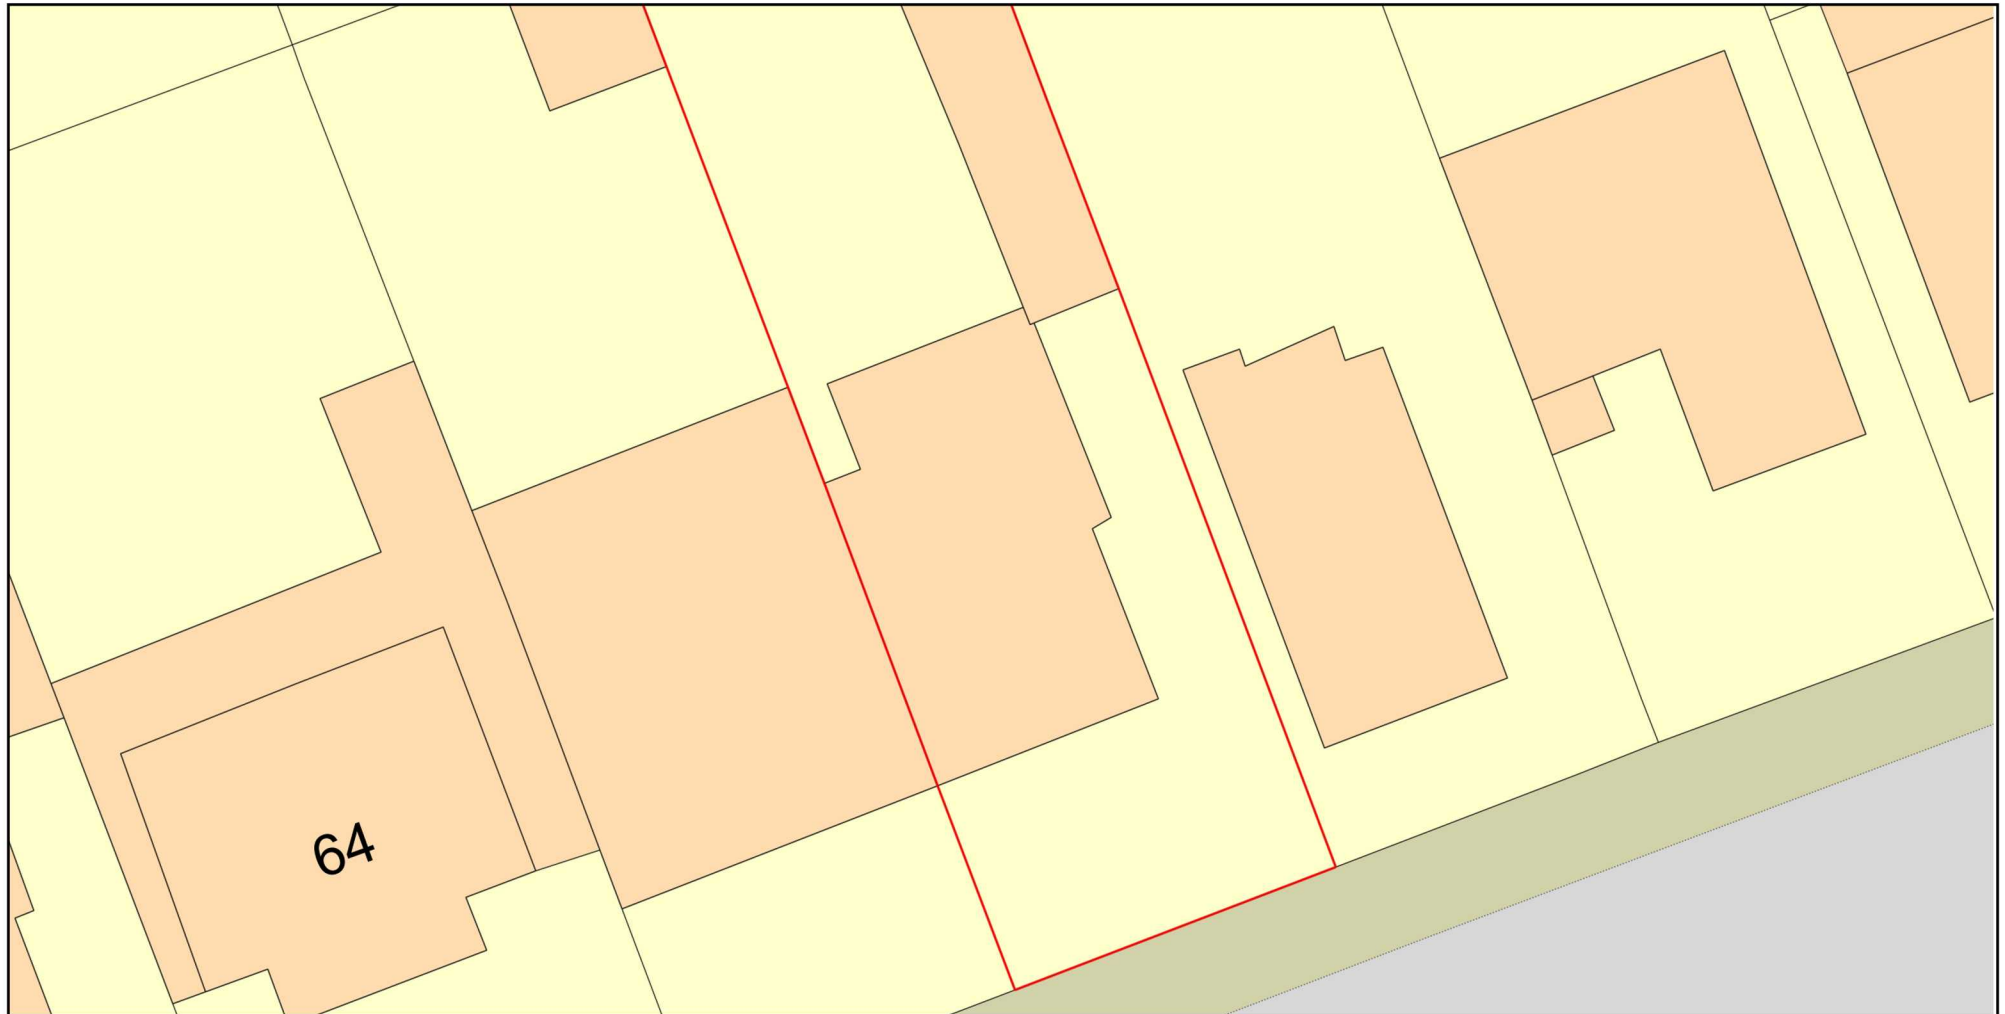

0 10
Metres



Plan Produced for: London Borough of Hillingdon

Date Produced: 04 Jan 2021

Plan Reference Number: TQRQM21004115008026

Scale: 1:200 @ A4

© Crown copyright and database rights 2019 OS 100042766

