
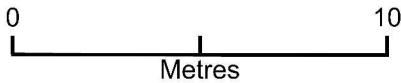


Block Plan Showing Vehicular Crossover - 60 Elm Avenue HA4 8PB

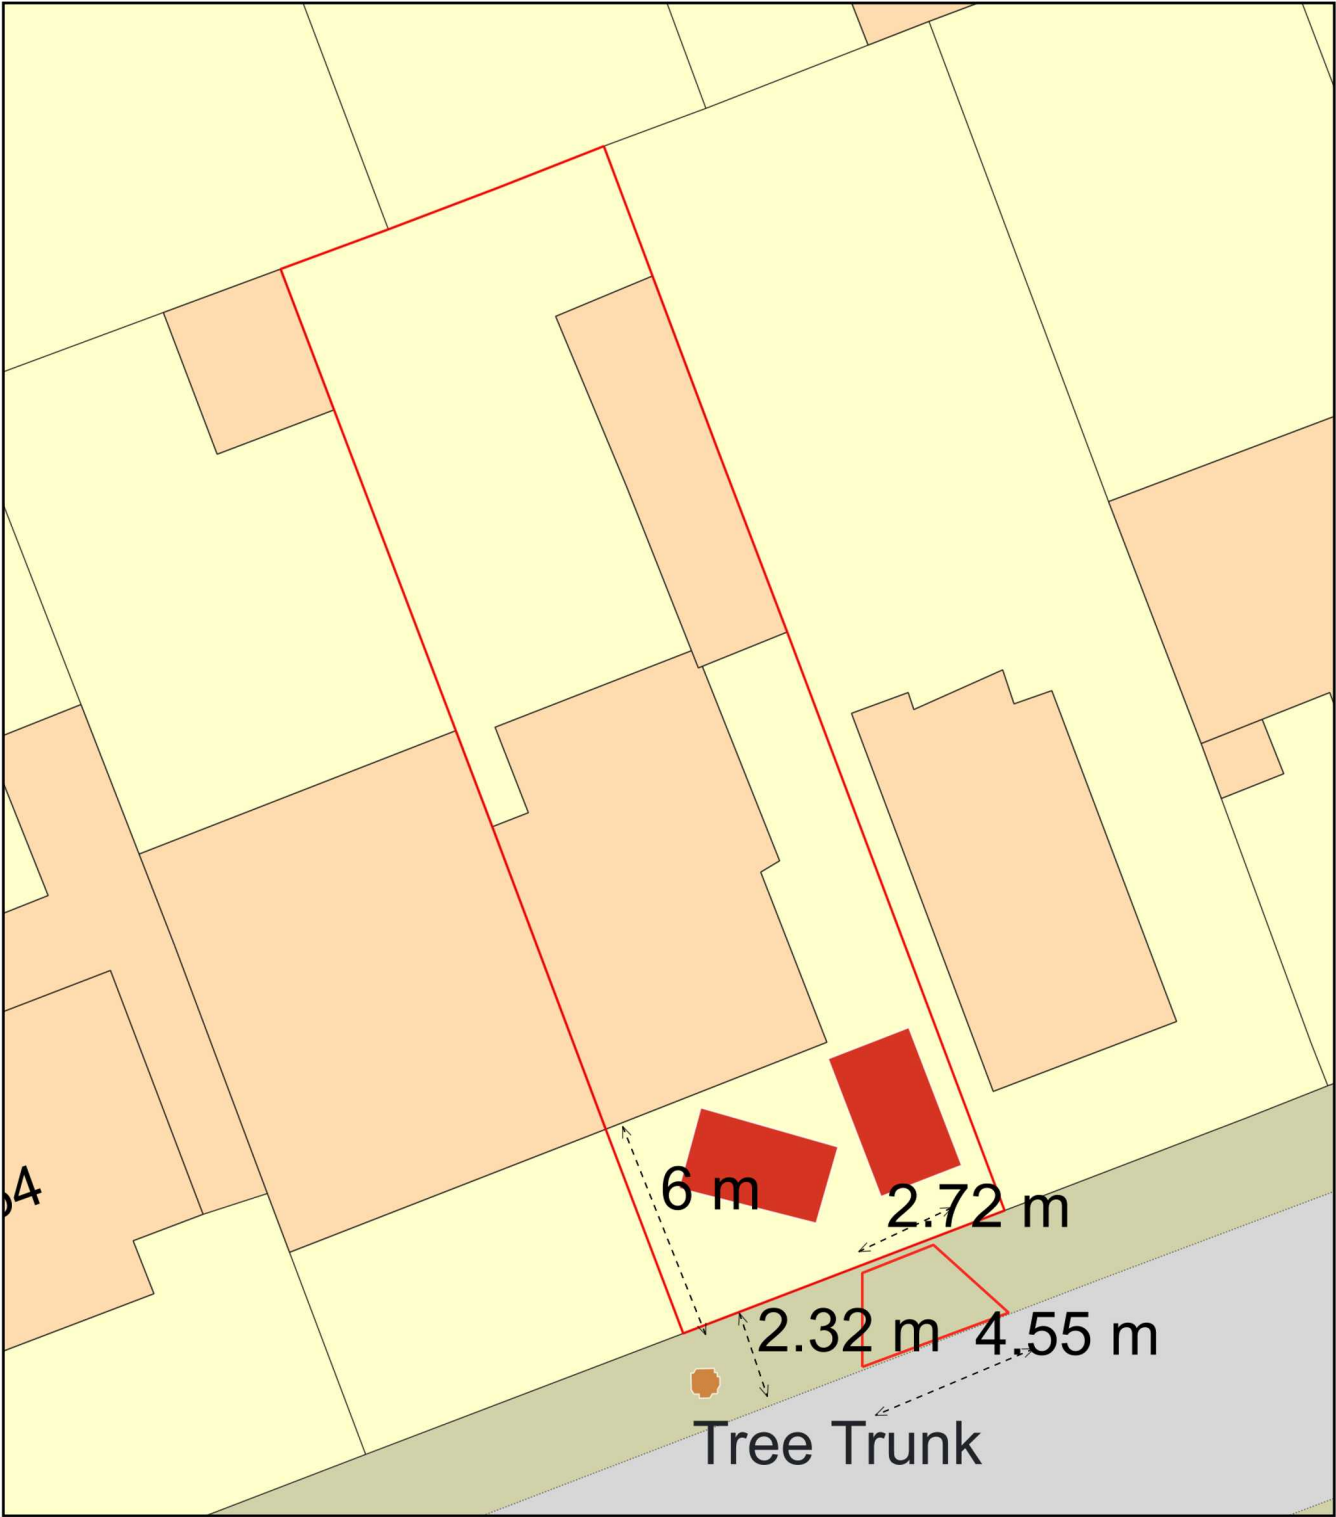

Plan Produced for: London Borough of Hillingdon

Date Produced: 04 Jan 2021

Plan Reference Number: TQRQM21004115944635

Scale: 1:200 @ A4