0 12.5 25 37.5 50 62.5 75 87.5 100 112.5 125 Scale 1:1250

0 10 20 30 40 50 Scale 1:500

Scale 1:50

Scale 1:100

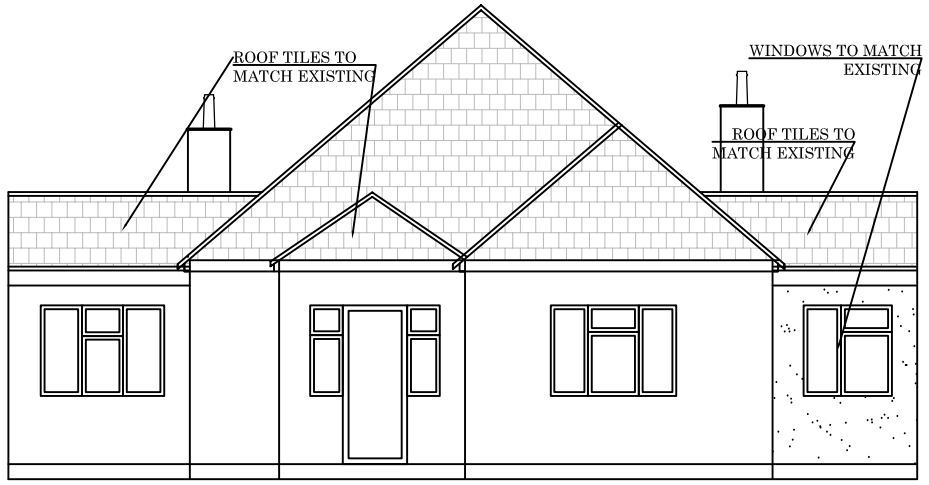

PROPOSED FRONT ELEVATION

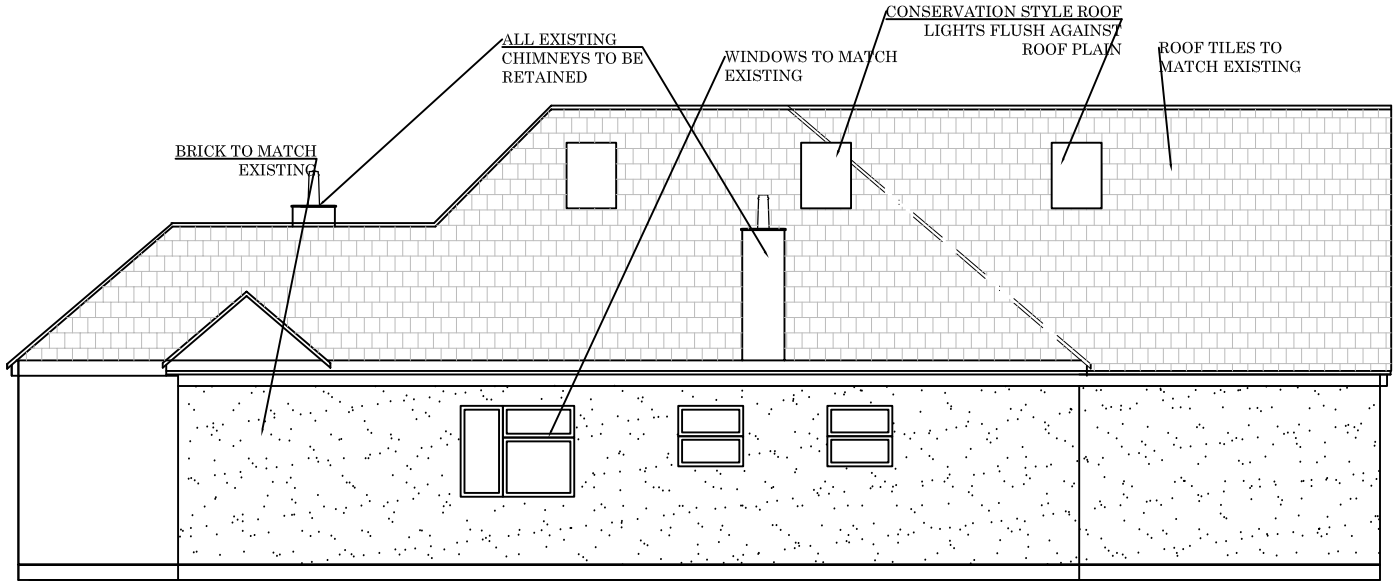

PROPOSED SIDE ELEVATION (RIGHT)

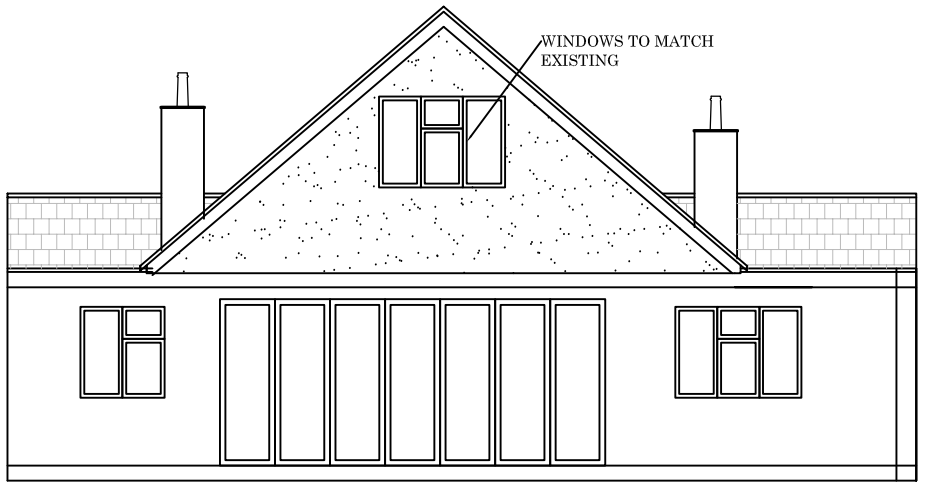

PROPOSED REAR ELEVATION

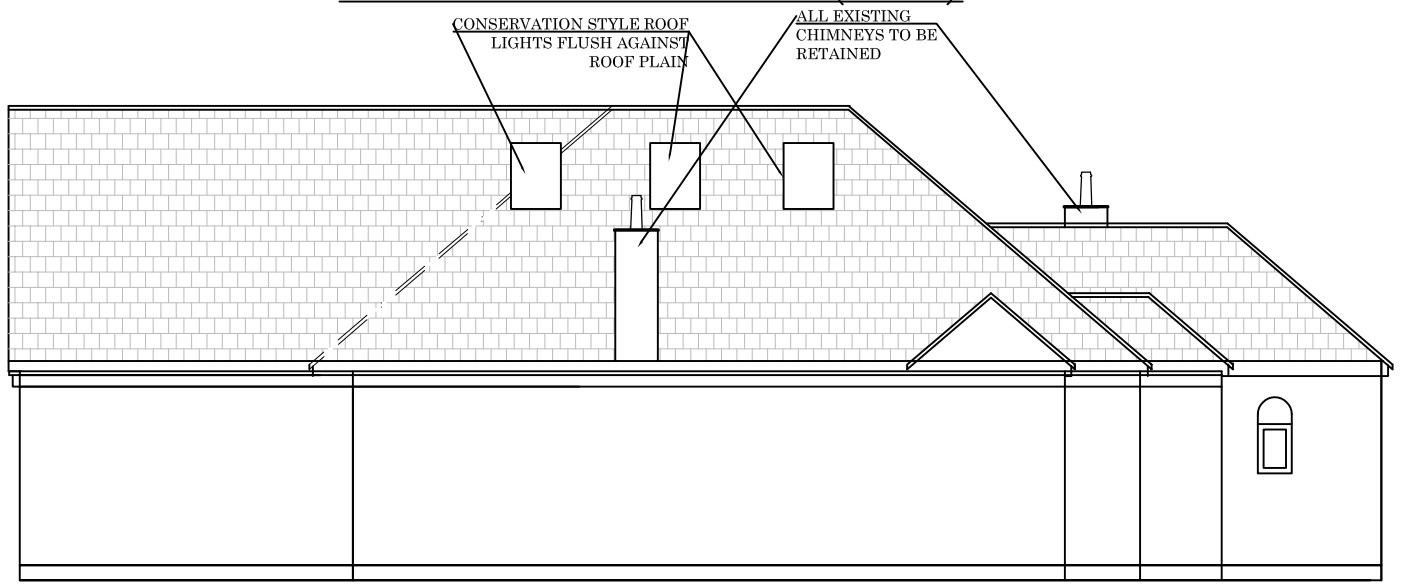

PROPOSED SIDE ELEVATION (LEFT)

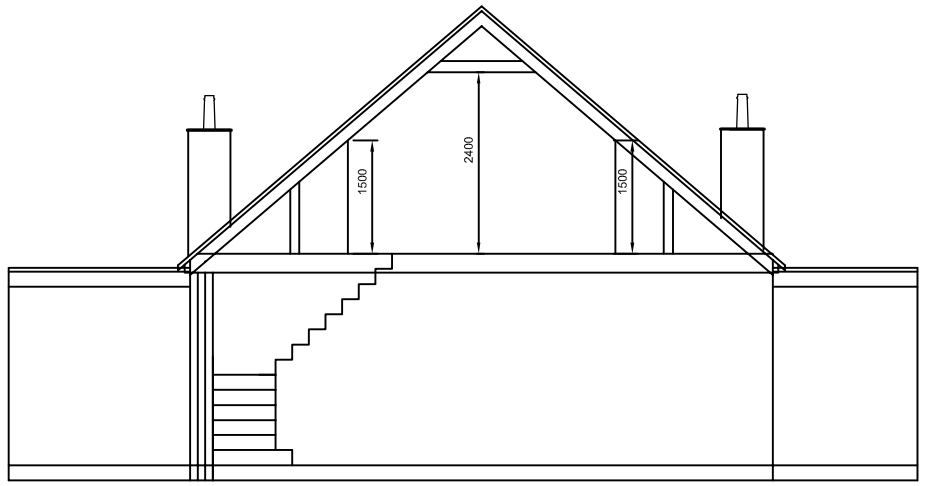

SECTION A – A

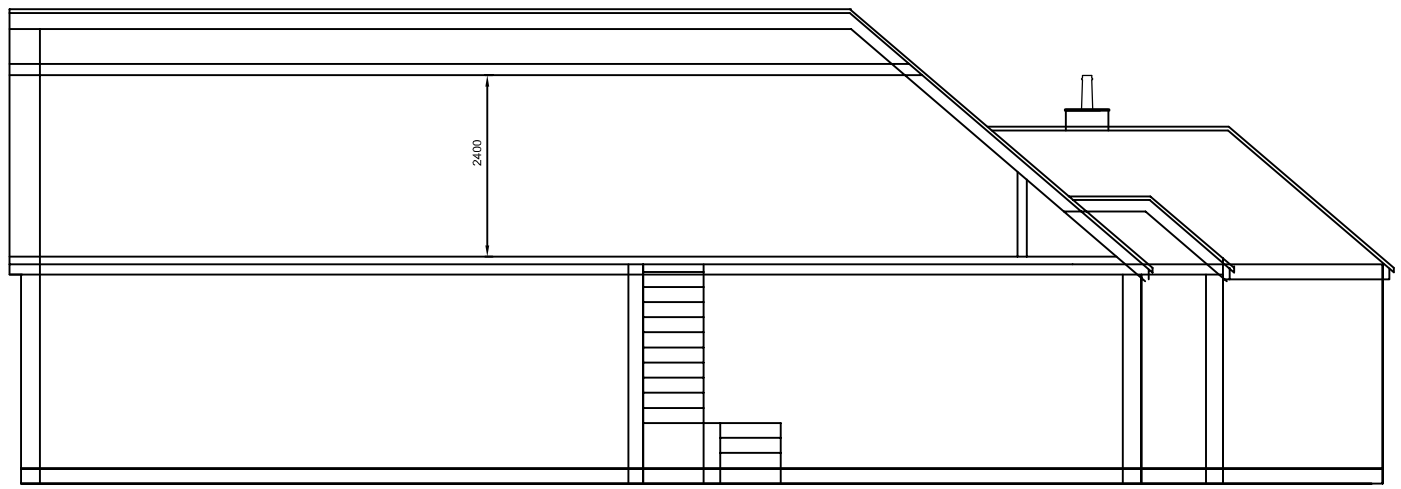

SECTION B – B

Rev.	Date.	Description	DWN.	CHK.

j e architectural design ltd
Architectural & Structural Designers
1 Lytton Close
Northolt Village, Northolt
Middlesex UB5 5BU
T: 020 8845 0795, M: 07930 557913, e:eangelo9@aol.com

Job Title: 54 Cheney Street, Pinner HA5 2TB	Designed by: Angelo E	Date: Jan. 2026	Scale: 1:100@A3
Drawing Title: Proposed Front, Side & Rear Elevation & Section A - A & B - B	Client:	Drawing No: 3508/AM/05	Rev.

© This drawing is the property of J E Architectural Design Ltd. The information it contains is copyright and is not to be copied without prior permission.