All dimensions shown are in millimetres unless stated otherwise. DO NOT SCALE FROM THIS DRAWING

1 Elevation 7

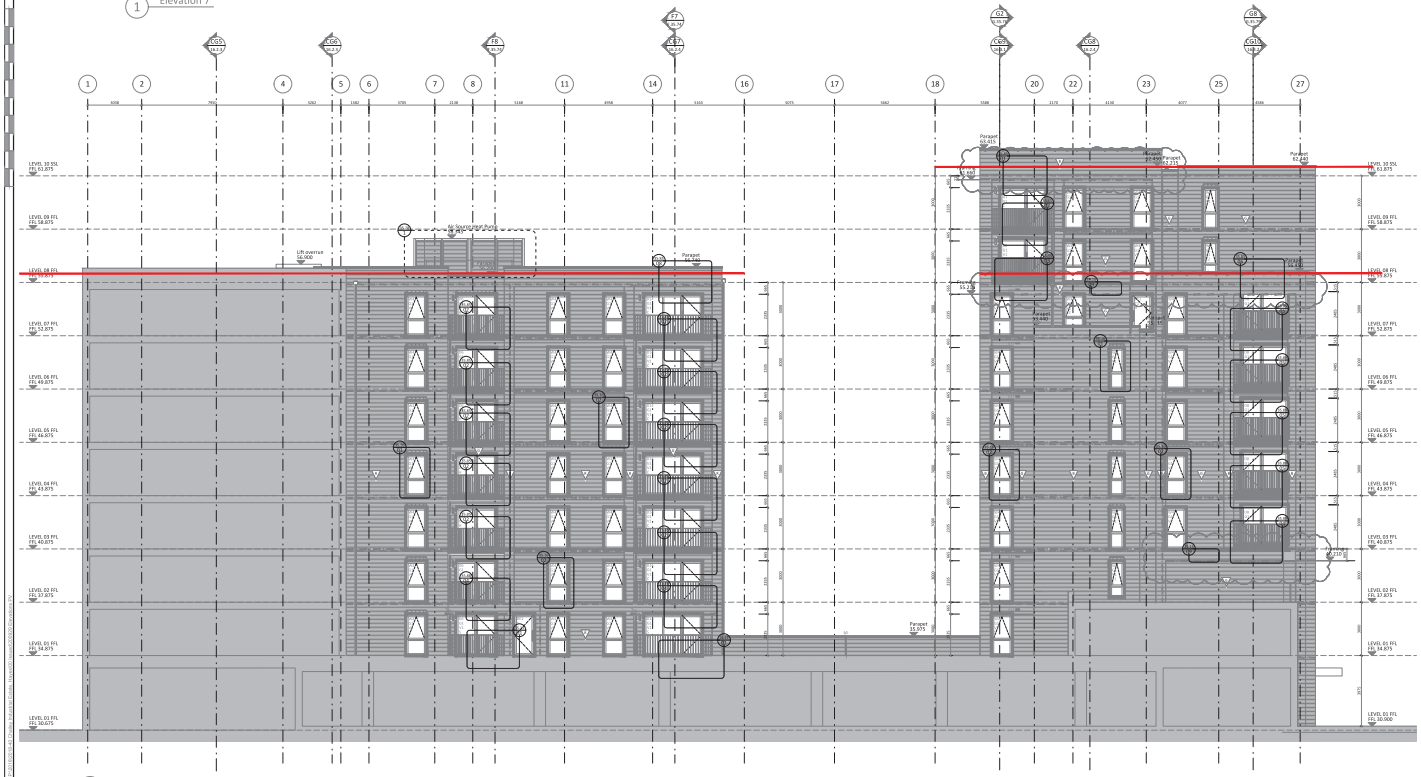

2 Elevation 8

Elevation Key

Maximum Height of PV Panels

CONTRACT DOCUMENT

This drawing is copyright of Fairview New Homes Ltd. It is to be used for the purpose for which it was prepared and may not be reproduced or given to any other person or company without the consent of the Copyright Owner. If any other person or company is shown this drawing they must be informed that it is subject to copyright. Do not scale this drawing. Use figured dimensions only. Check all dimensions on site before ordering any materials or fabricating any components. Report any discrepancies, errors or omissions to the Architect. Notify Planning Supervisor of any discrepancies in the Health & Safety File. Do not deviate from the Architect's specification without his consent.

NOTES

REV	AMENDMENTS	BY	DATE
D	HEIGHT OF PV PANELS SHOWN		01.10.20
C	VS432-19 REV A - CIVIL/FP TRAY / ACS UPDATES	EHW	14.08.20
B	VS432-19 STRUCTURAL COORDINATION	EHW	06.07.20
A	RFI 432023 Structural Masonry Support RFI 432024 External lights and RWH Hoppers	EHW	26.03.20
3	SUPERSTRUCTURE CONDOC ISSUE	EHW	30.01.20
2	PRELIM ISSUE	EHW	13.12.19
1	GA ISSUE	EHW	02.08.19

Elder Fletcher
Keynes House, Tillingham Street
Fitzrovia, London W1T 5DB
Hive London
10 Margaret Street, London
W1W 8RL

T: 0142 455257
E: info@elderfletcherarchitects.com
W: elderfletcherarchitects.com

ISO 9001:2008 Registered

For and on behalf of
Fairview NEW HOMES Ltd.

Technical Department,
50 Lancaster Road, Enfield,
Middlesex EN2 0BY
Tel: 020-8388-1271
Fax: 020-8342-3801
E-mail: technical@fnh-ltd.co.uk

Drawn	Date	Scale
EHW	01.10.20	1:100
Checked	Approved	Architectural

Title

Blocks CDEFG Elevations 4

Project

Chailey Industrial Estate, Hayes

Drawing Number: FNH432-CDEFG.17.2.4 Rev: D

DWG FNH432-CDEFG 17.2 Elevations.dwg A0