


1 Eastern Elevation Chalfont Road
SCALE: 1:200 (A1)

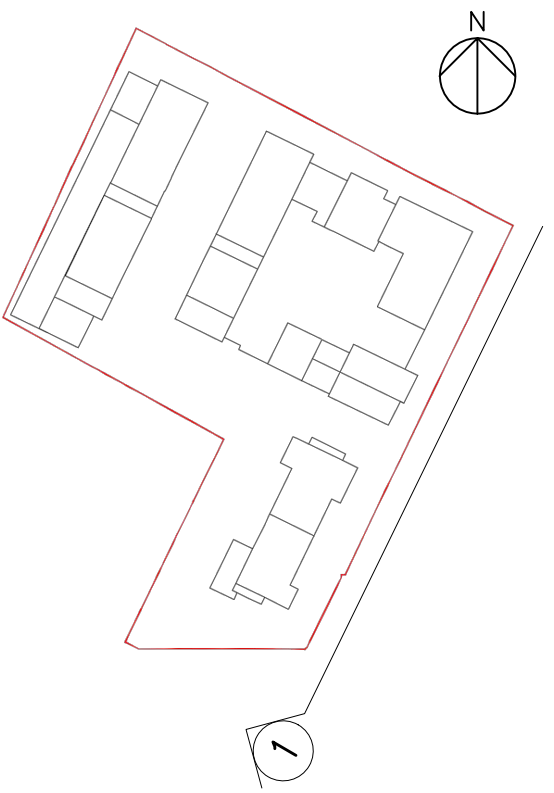

- NOTES
- 1 The Contractor must check and confirm all dimensions
 - 2 All discrepancies must be reported and resolved by the Architect before works commence
 - 3 This drawing is not to be scaled
 - 4 All work and materials to be in accordance with current applicable Statutory Legislation and to comply with all relevant Codes of Practice and British Standards



- 01 Red Brick
- 02 Buff Brick
- 03 Grey Brick
- 04 Textured brick
- 05 UPVC Windows/Doors
- 06 GRP Coping
- 07 Metal Railings
- 08 Metal Louvres
- 09 Metal Doors
- 10 Metal Clad Canopy
- 11 Metal Gates to podium parking
- 12 Steps to podium level amenity

1C	Windows to full height with clear glazing	28/07/20
1B	Updated to FNH comments	23/04/19
1A	Planning Issue	29/11/18
Rev		Date

Rolfe Judd

Architecture Planning Interiors
Old Church Court, Claylands Road, The Oval, London SW8 1NZ
T 020 7556 1500
www.rolfe-judd.co.uk

Client
Fairview New Homes Ltd.

Project
Chailey Industrial Estate

Drawing
Elevation Sheet 2

Scale	Date	Status
1:200 (A1)	Jul 20	Planning
Job Number	Drawing Number	Revision
6083	T20E22	1C

G:\6083\T_Series\T20\T20E22