



# Location Plan

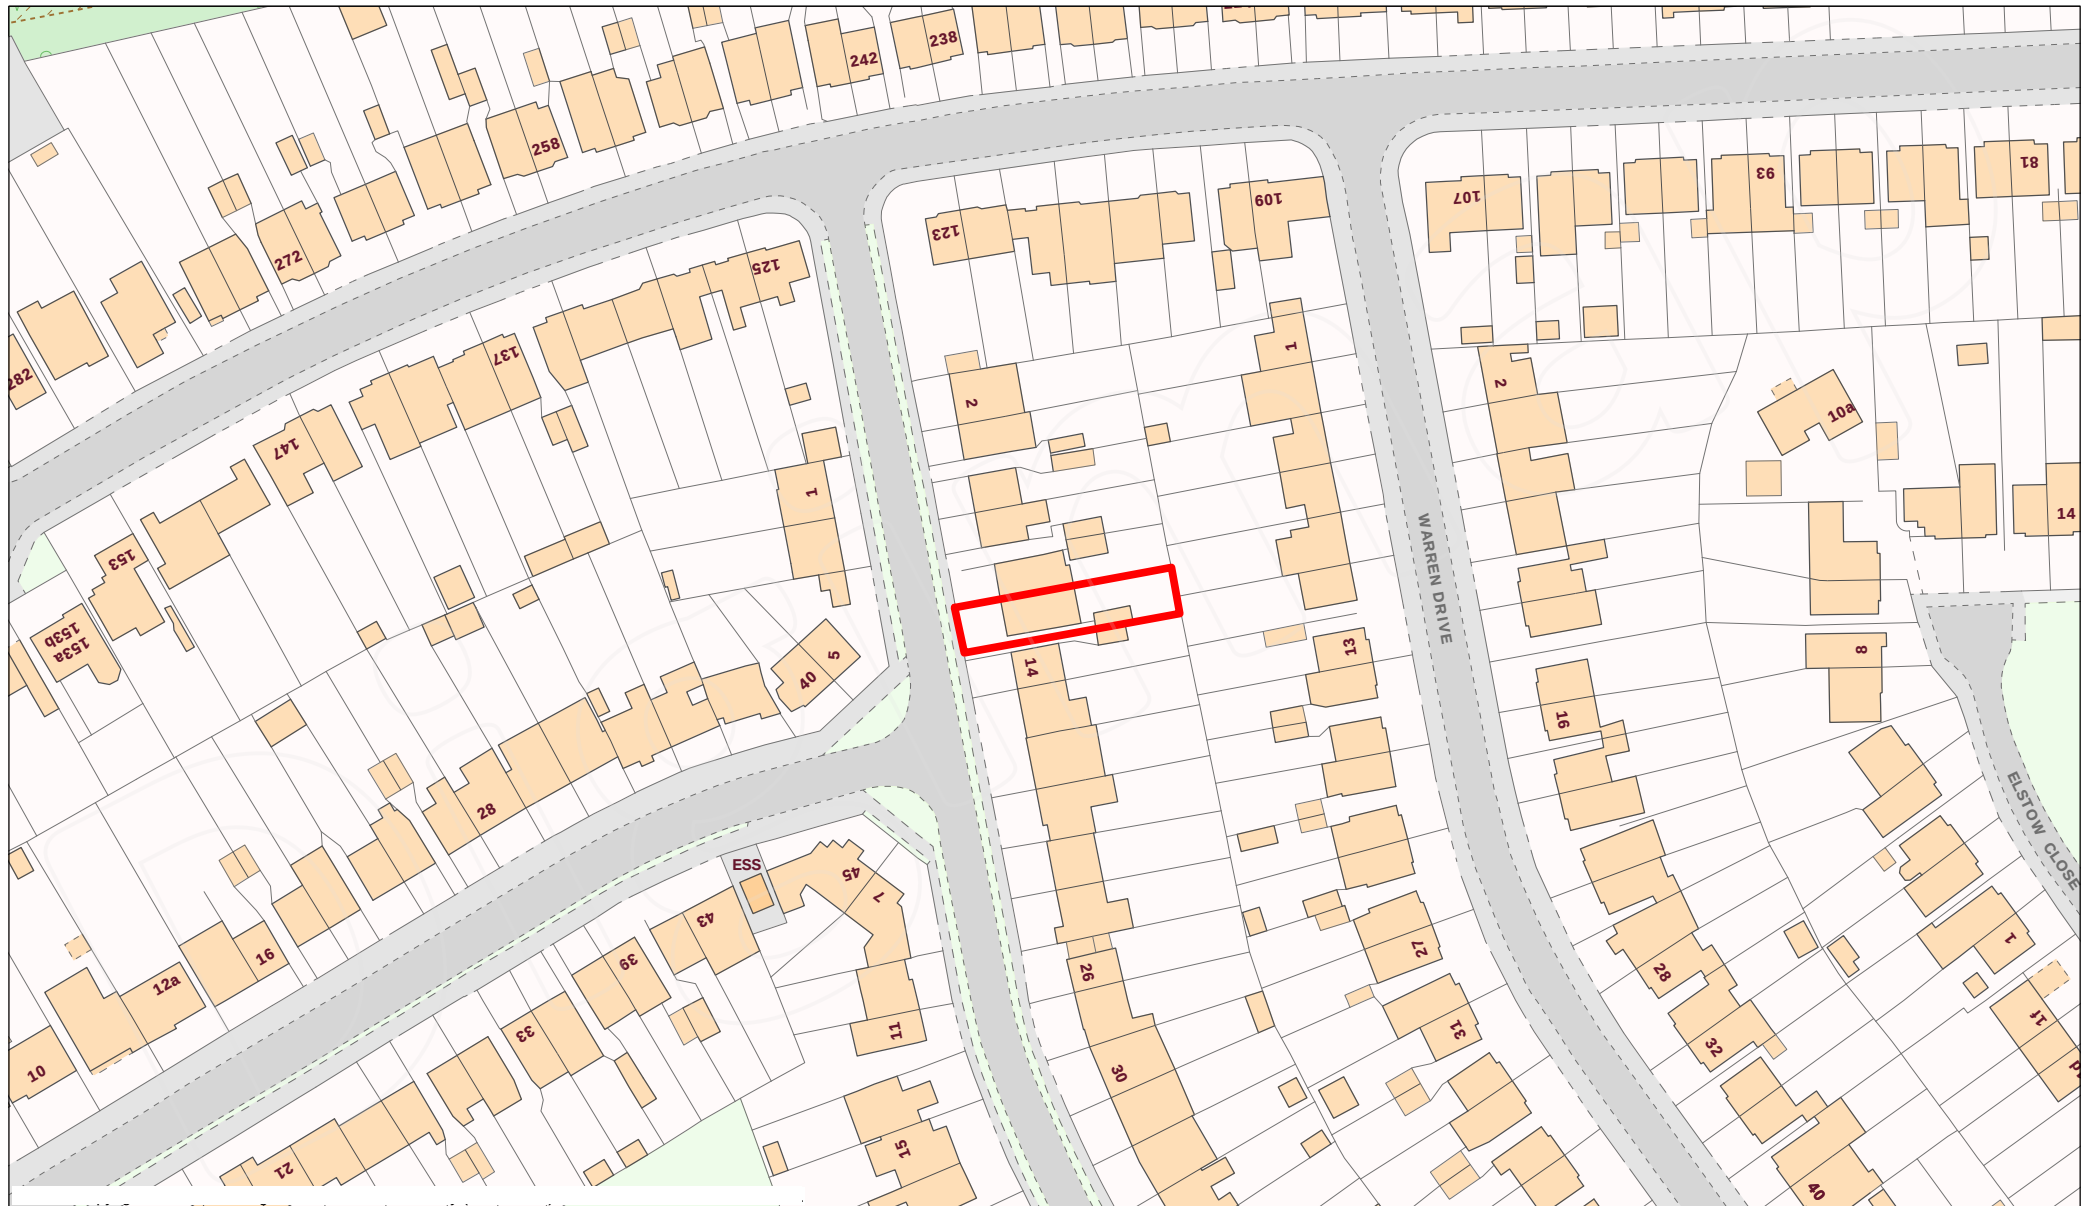

Scale 1:1250

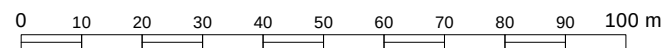

Projection: British National Grid

