


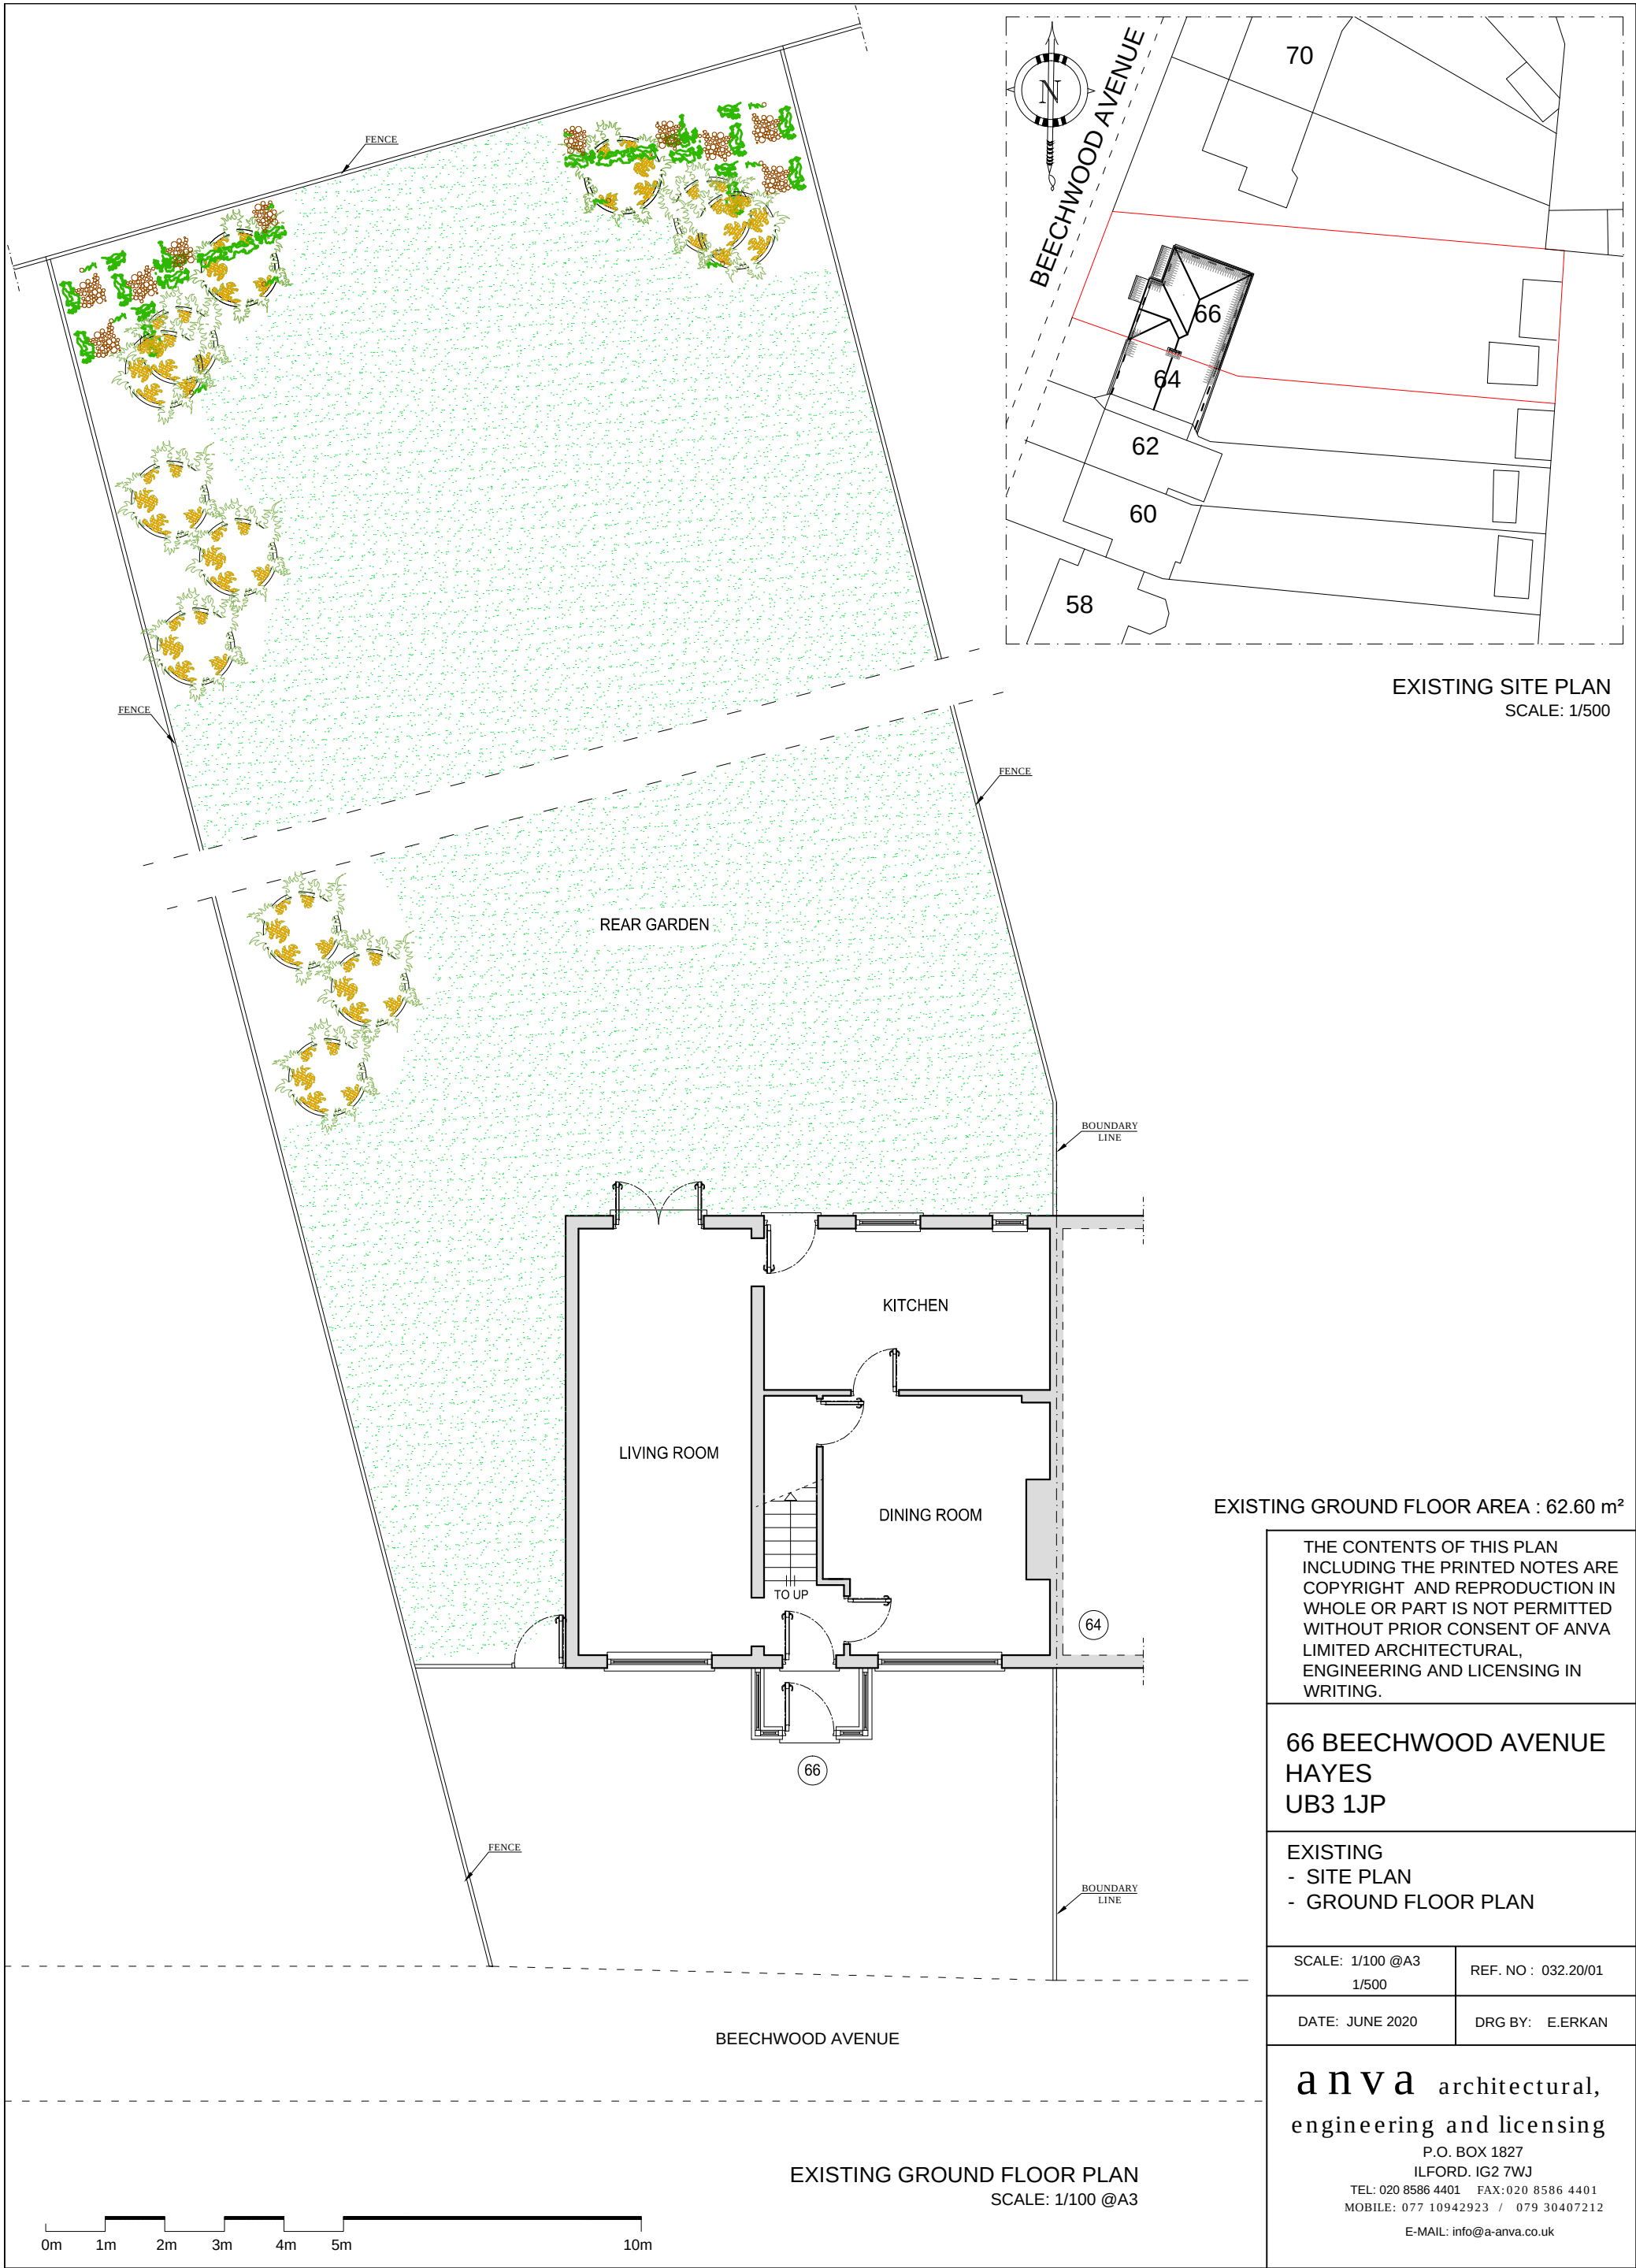

EXISTING SITE PLAN
SCALE: 1/500

EXISTING GROUND FLOOR AREA : 62.60 m²

THE CONTENTS OF THIS PLAN INCLUDING THE PRINTED NOTES ARE COPYRIGHT AND REPRODUCTION IN WHOLE OR PART IS NOT PERMITTED WITHOUT PRIOR CONSENT OF ANVA LIMITED ARCHITECTURAL, ENGINEERING AND LICENSING IN WRITING.

**66 BEECHWOOD AVENUE
HAYES
UB3 1JP**

EXISTING
- SITE PLAN
- GROUND FLOOR PLAN

SCALE: 1/100 @A3 1/500	REF. NO : 032.20/01
DATE: JUNE 2020	DRG BY: E.ERKAN

a n v a architectural,
engineering and licensing
P.O. BOX 1827
ILFORD. IG2 7WJ
TEL: 020 8586 4401 FAX: 020 8586 4401
MOBILE: 077 10942923 / 079 30407212
E-MAIL: info@a-anva.co.uk