




This drawing to be read in conjunction with Drg No 4303/01

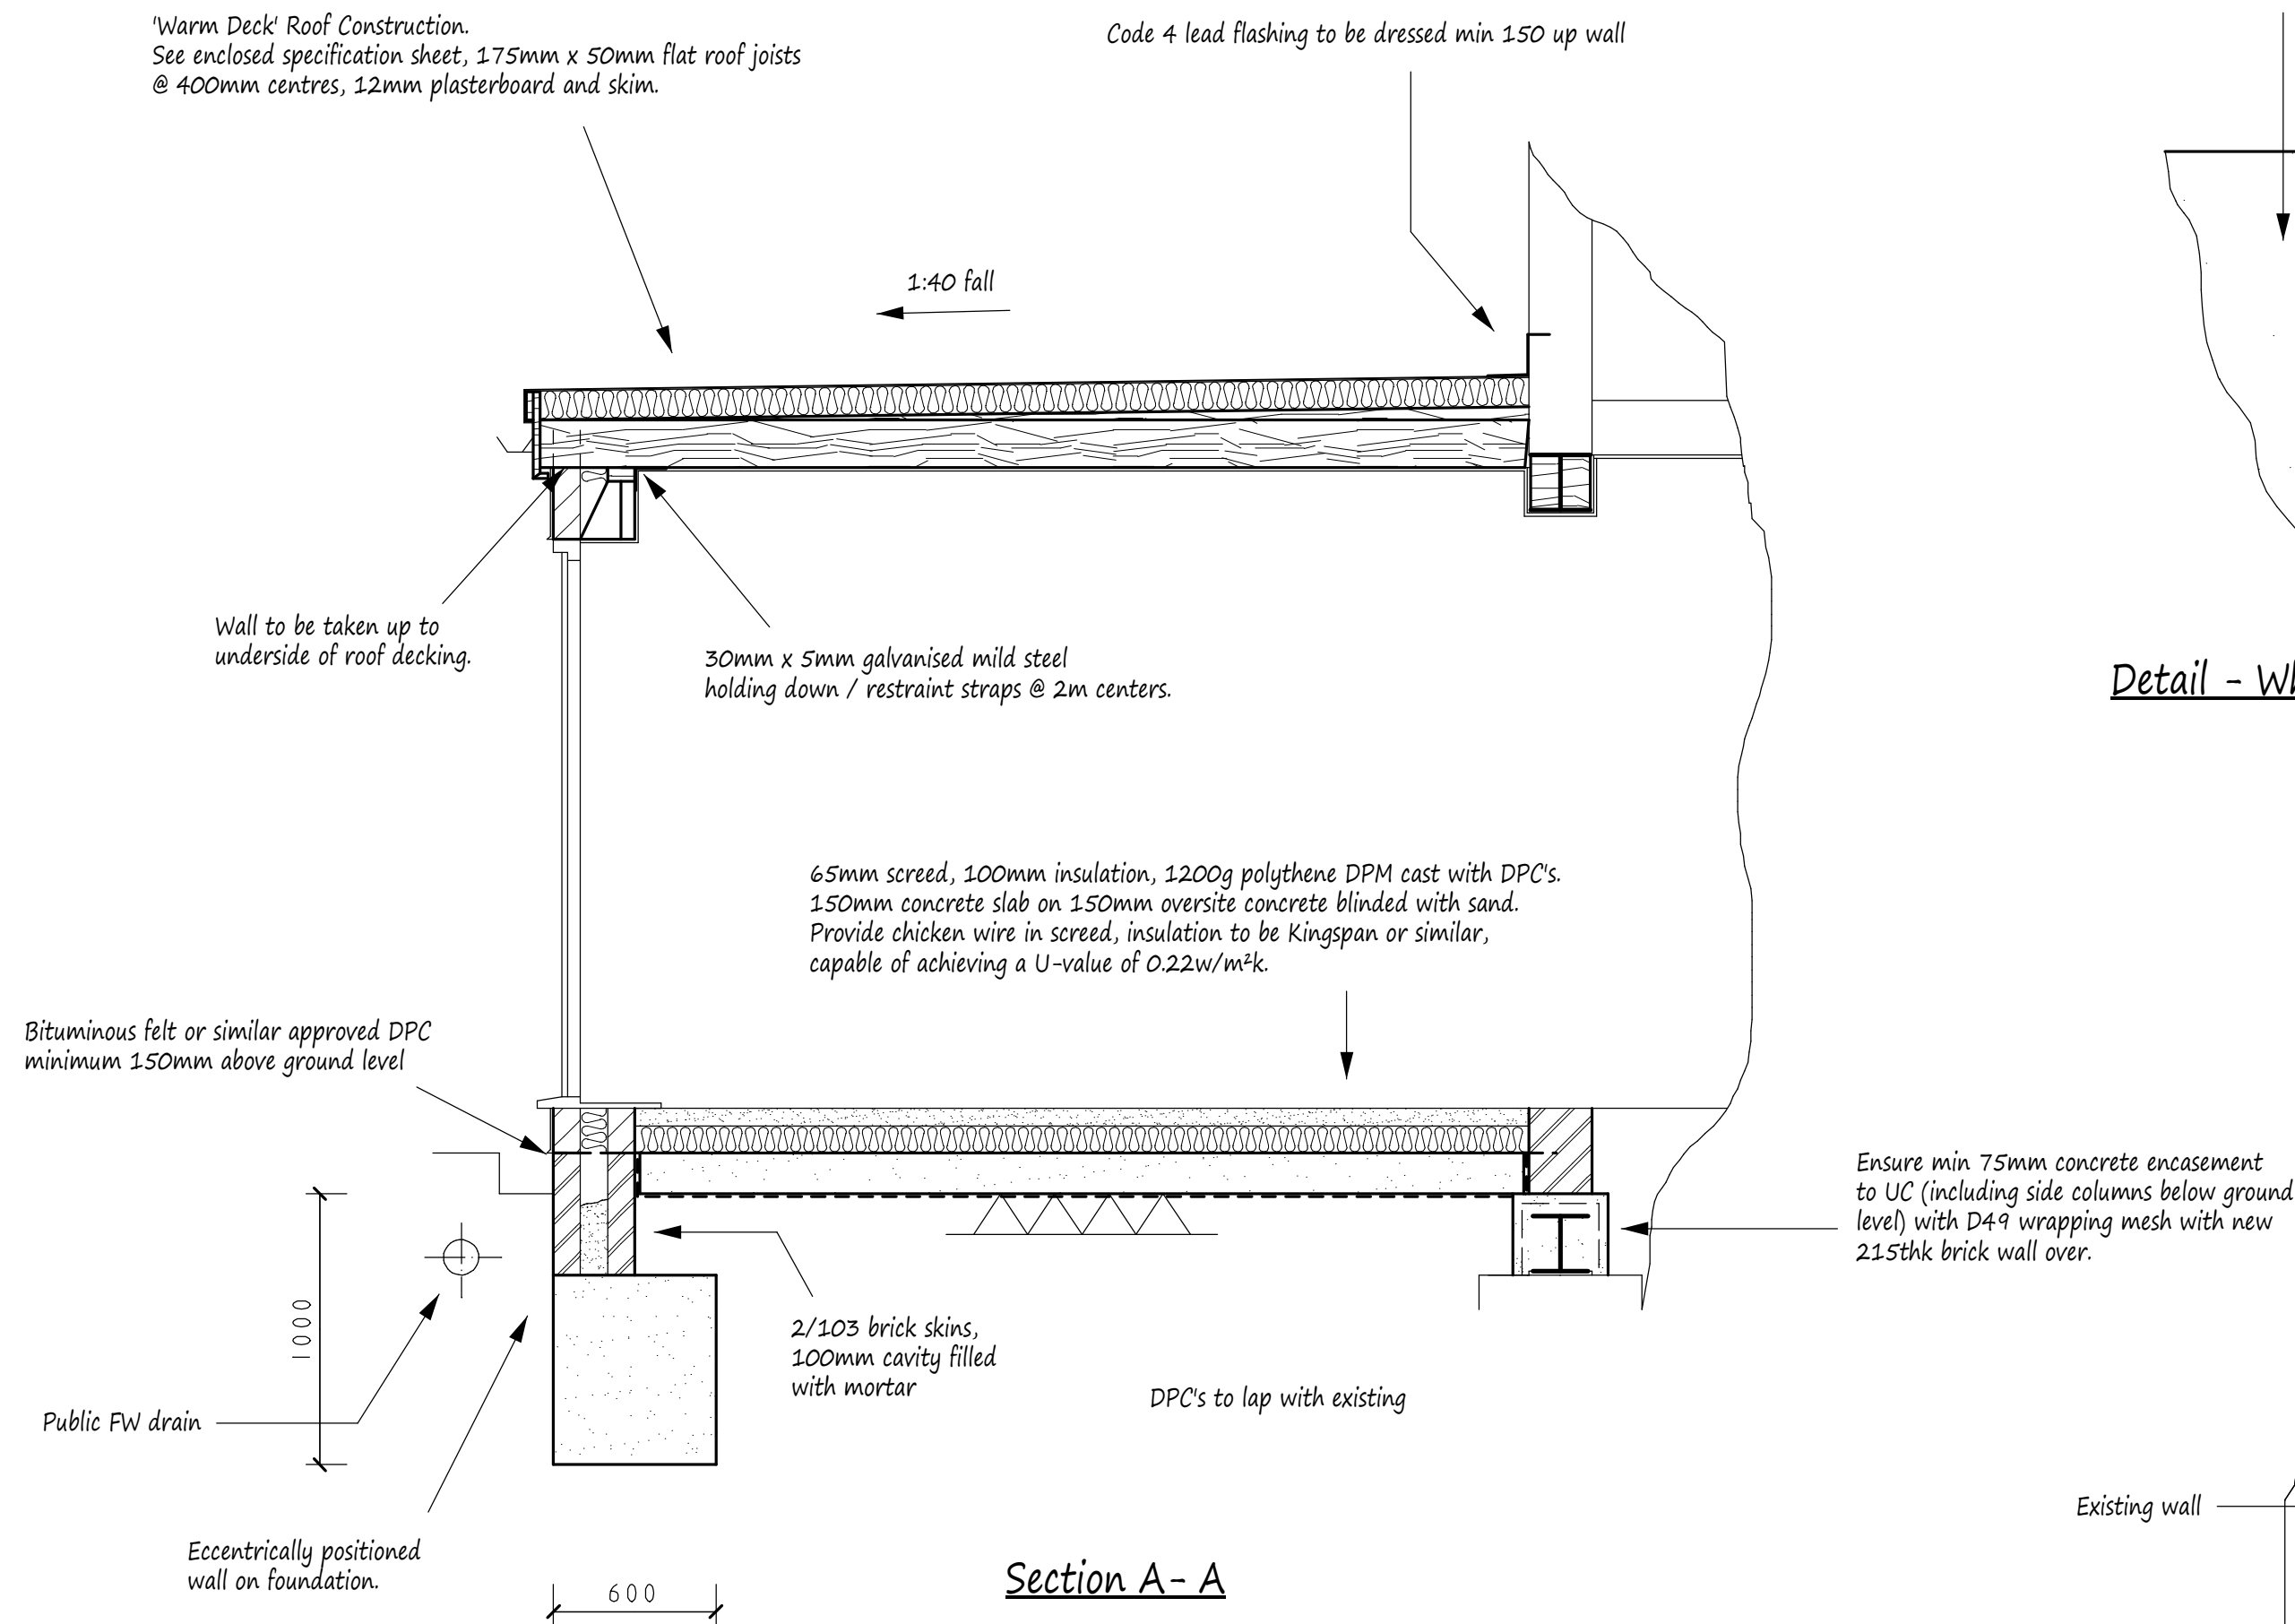

Foundations to be taken down minimum as noted however to also extend below invert level of any local drains and 600 below any tree roots found - all to the satisfaction of the Local Authority. If foundations do need to exceed 1500mm due to tree roots found, then suspended block and beam house floor will be required with 75mm claymaster to inner walls of trench to within 500mm of bottom of trench. If required, then contact Pottle & Co Ltd for revised details.

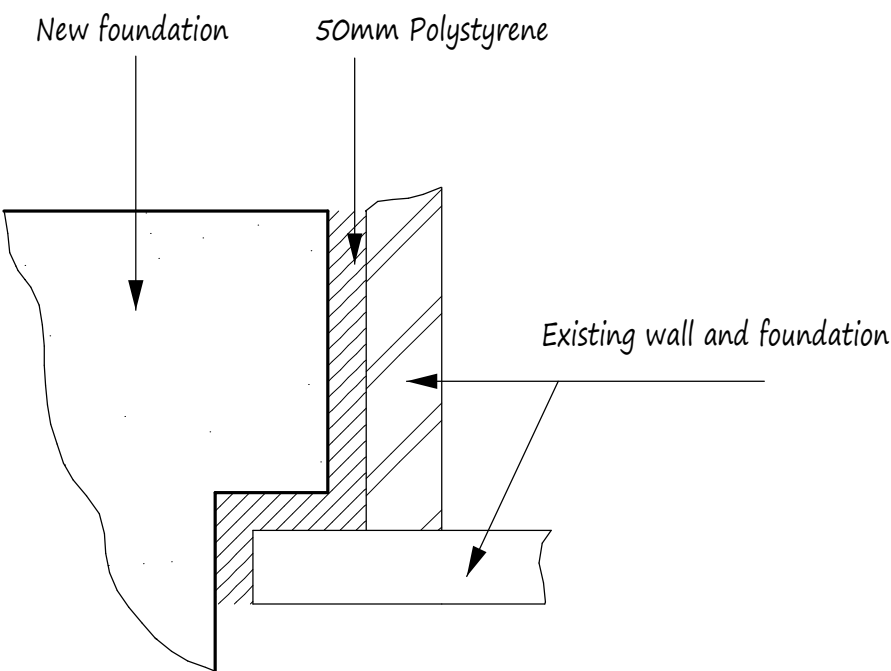

Detail - Where new foundation abuts existing

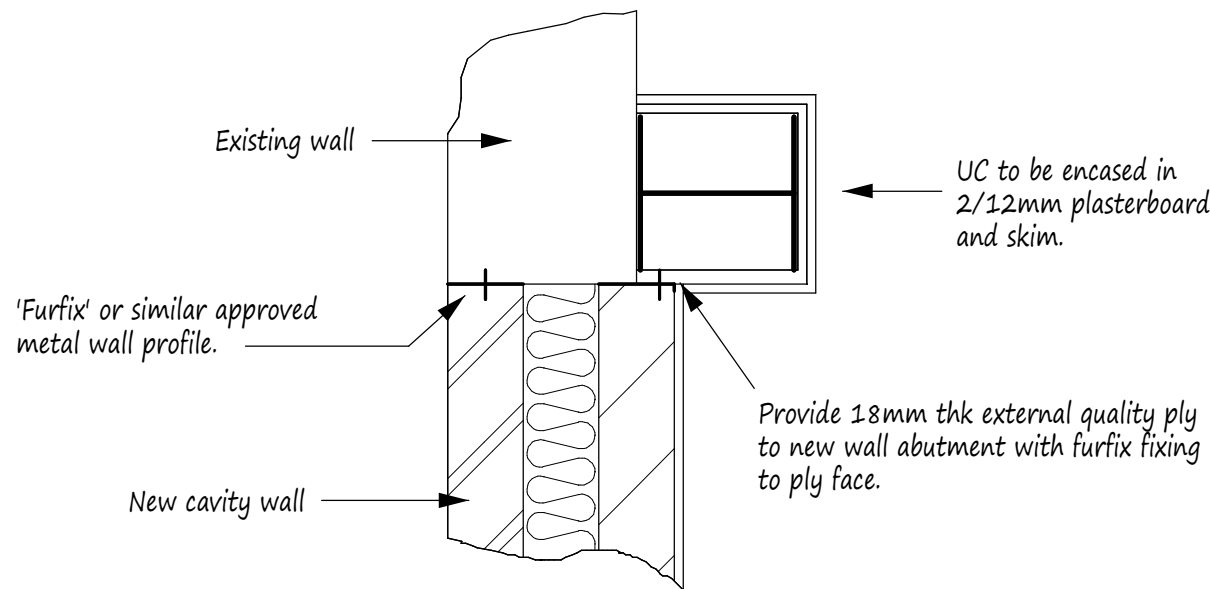

Detail - Where new wall abuts existing

NOTES:
All dimensions must be checked on
site and not scaled from this drawing.

For general notes see
Drg No 4303/01

A		
	Date	Revisions

Copyright

Pottle & Co. Ltd.
Building Design &
Management Services

Suite A
128 Manor Way
Ruislip
Middlesex
HA4 8HR

Tel: 01895 622800
www.pottle.uk.com

Client
Mr Kerr

Job Title

144 Whitby Road
South Ruislip
Middlesex

Drawing Title

Sections & Details

Scale

1:25. 10

Date
December 2019

Drawn by
MDP

Drg No.
4303/02