


LOCATION PLAN 1.1250
22 JUBILEE DRIVE SOUTH RUISLIP
MIDDLESEX HA4 0PQ

NORTH

FEB 2014

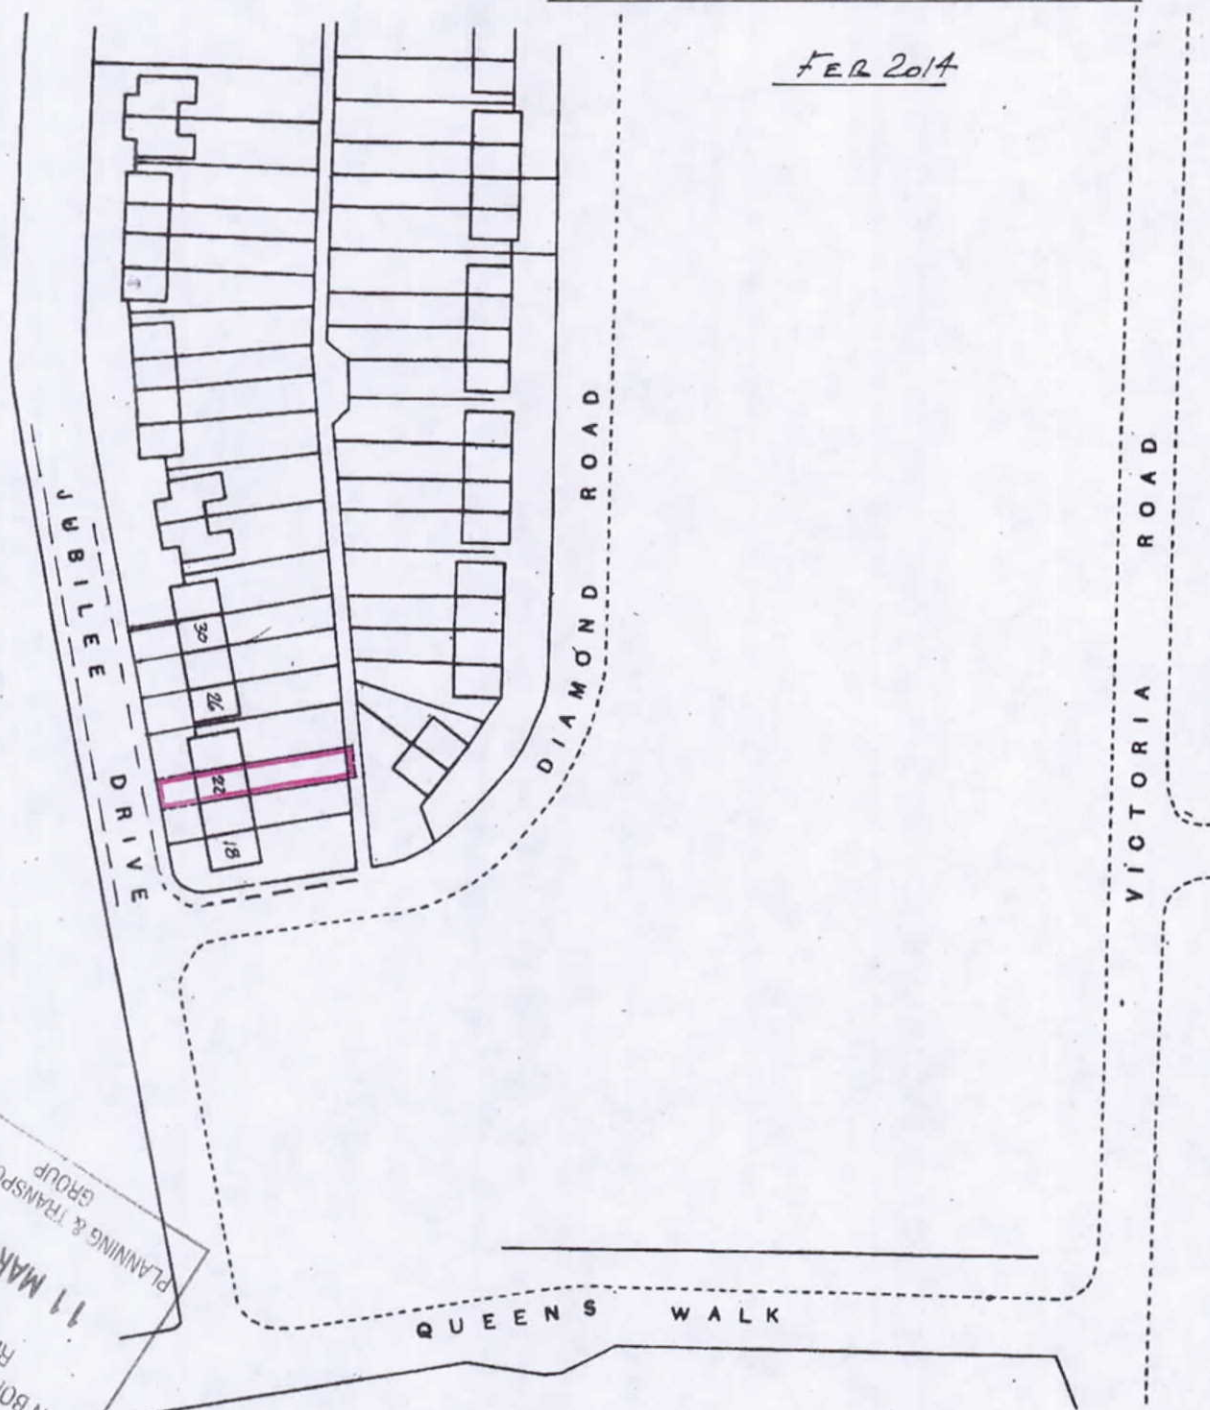

LON BORO O. HILLINGDON
RECEIVED
11 MAR 2014
PLANNING & TRANSPORTATION
GROUP



Crown Copyright Reserved

Filed Plan of Title No. **MY 344099**