
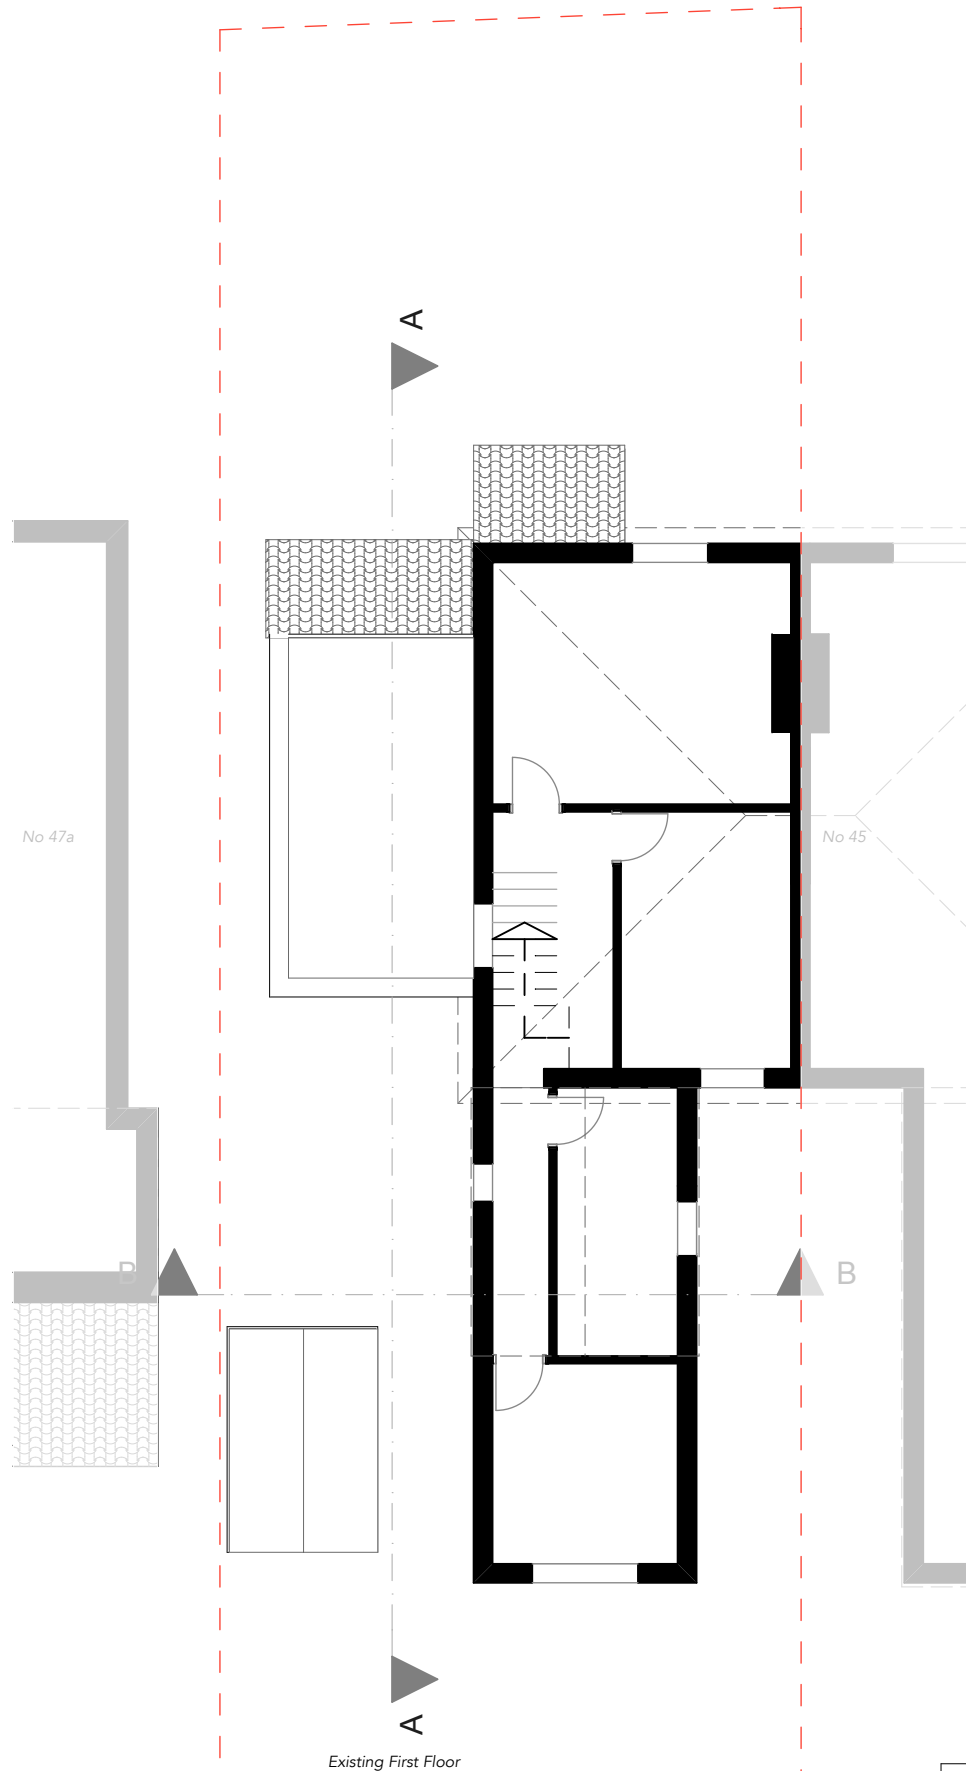


Client		Mr and Mrs Shah
Address		47 Heath Road, Uxbridge, UB10 0SN
Job		Single Story Side Extension
Drawing		Existing Plans
Drawn by	Date	
JM	10/11/2017	
Drawing No.		
EX-103-002		
Drawing Scale		
		1:100

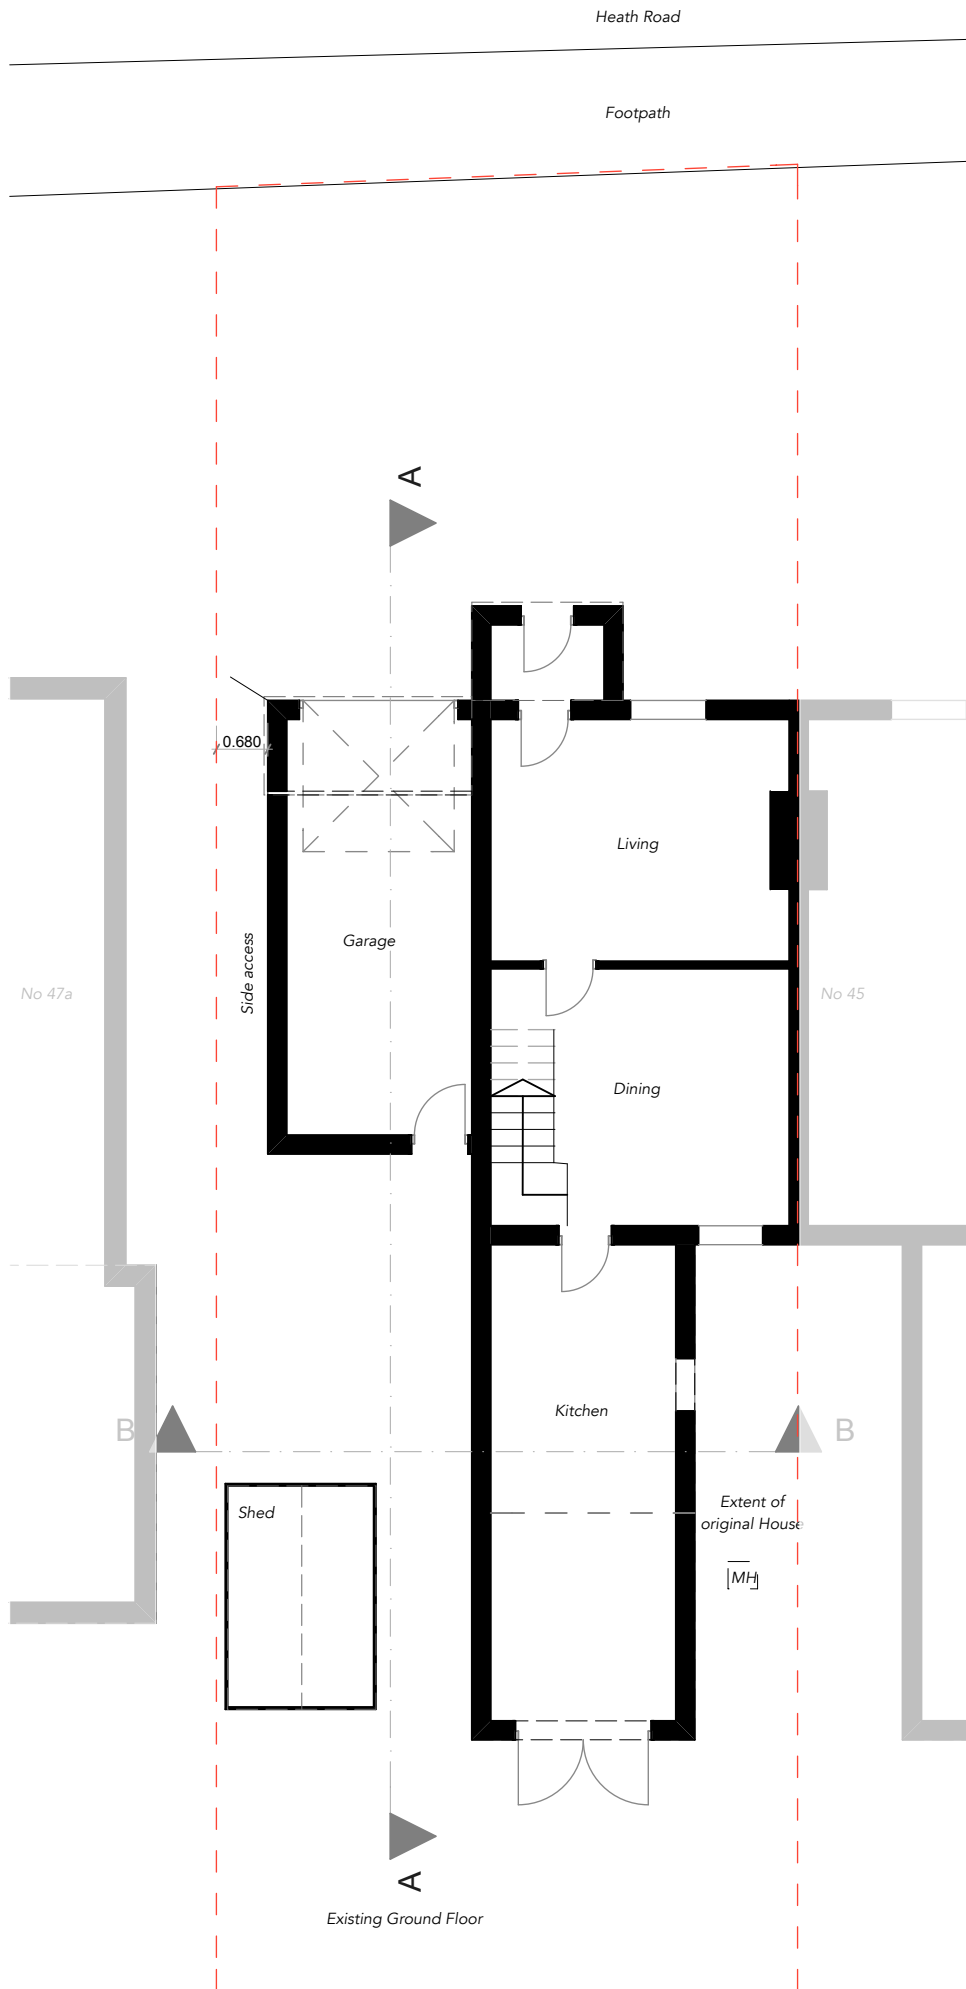