
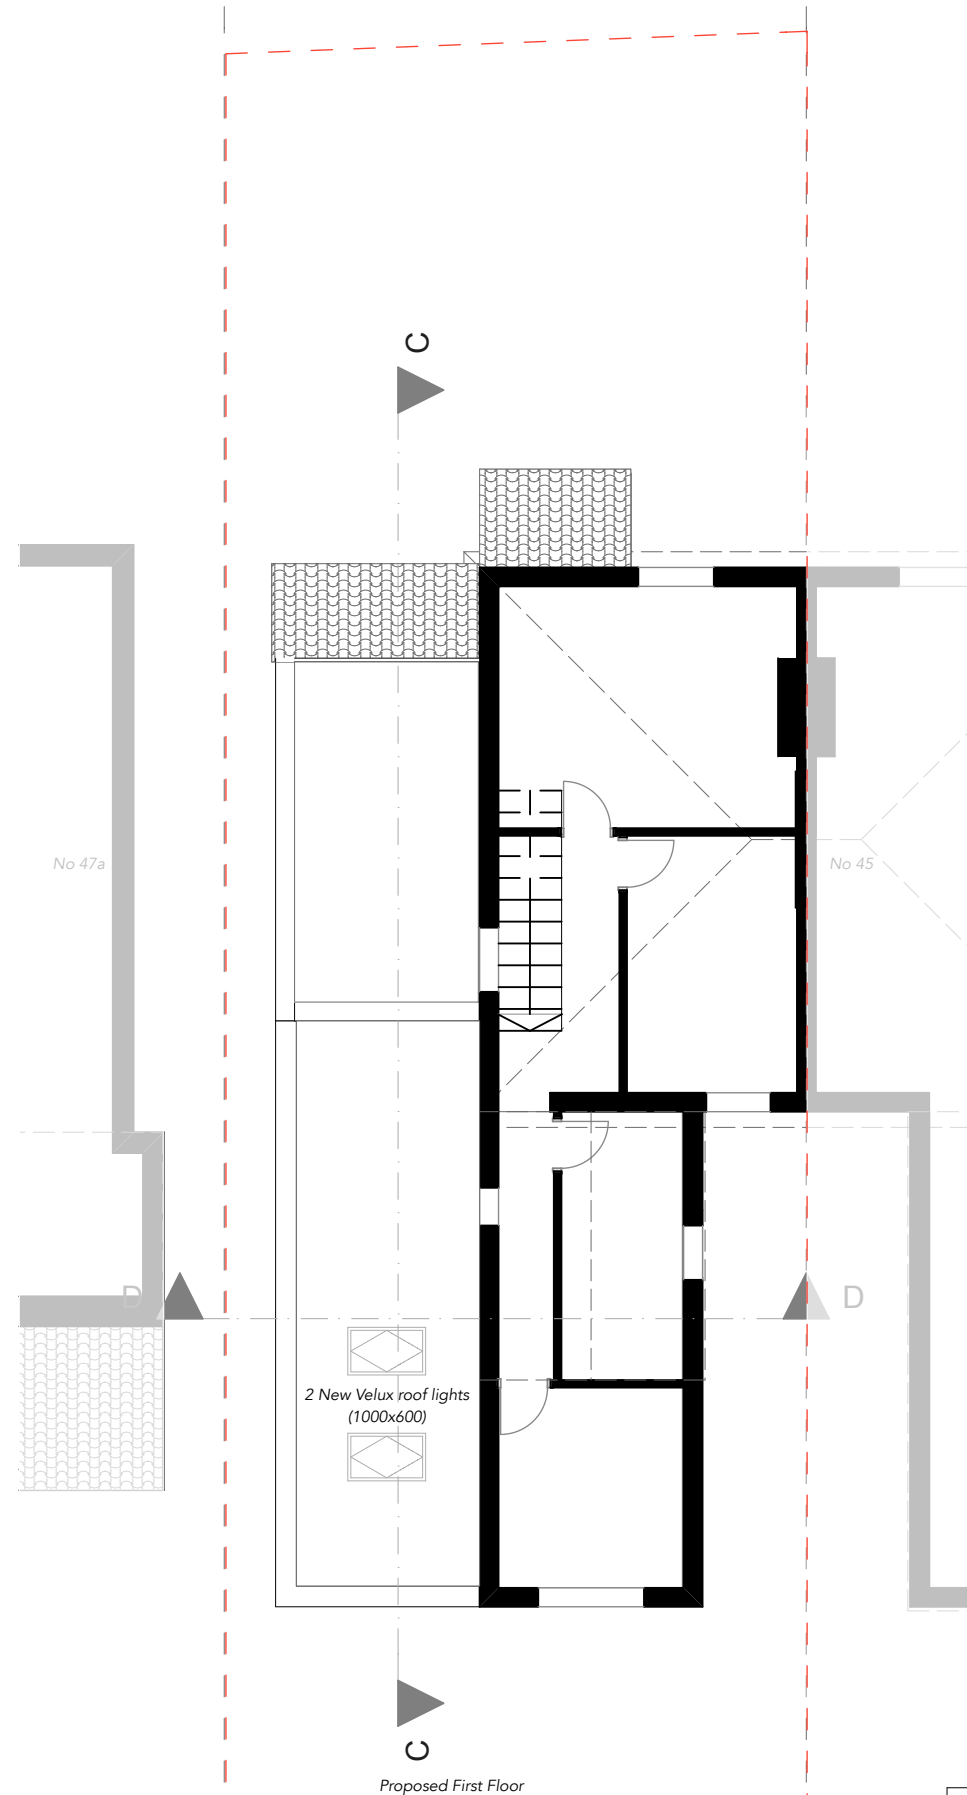


Client	Mr and Mrs Shah
Address	47 Heath Road, Uxbridge, UB10 0SN
Job	Single Story Side Extension
Drawing	Proposed Plans
Drawn by JM	Date 10/11/2017
Drawing No. PL-103-002	
Drawing Scale	1:100

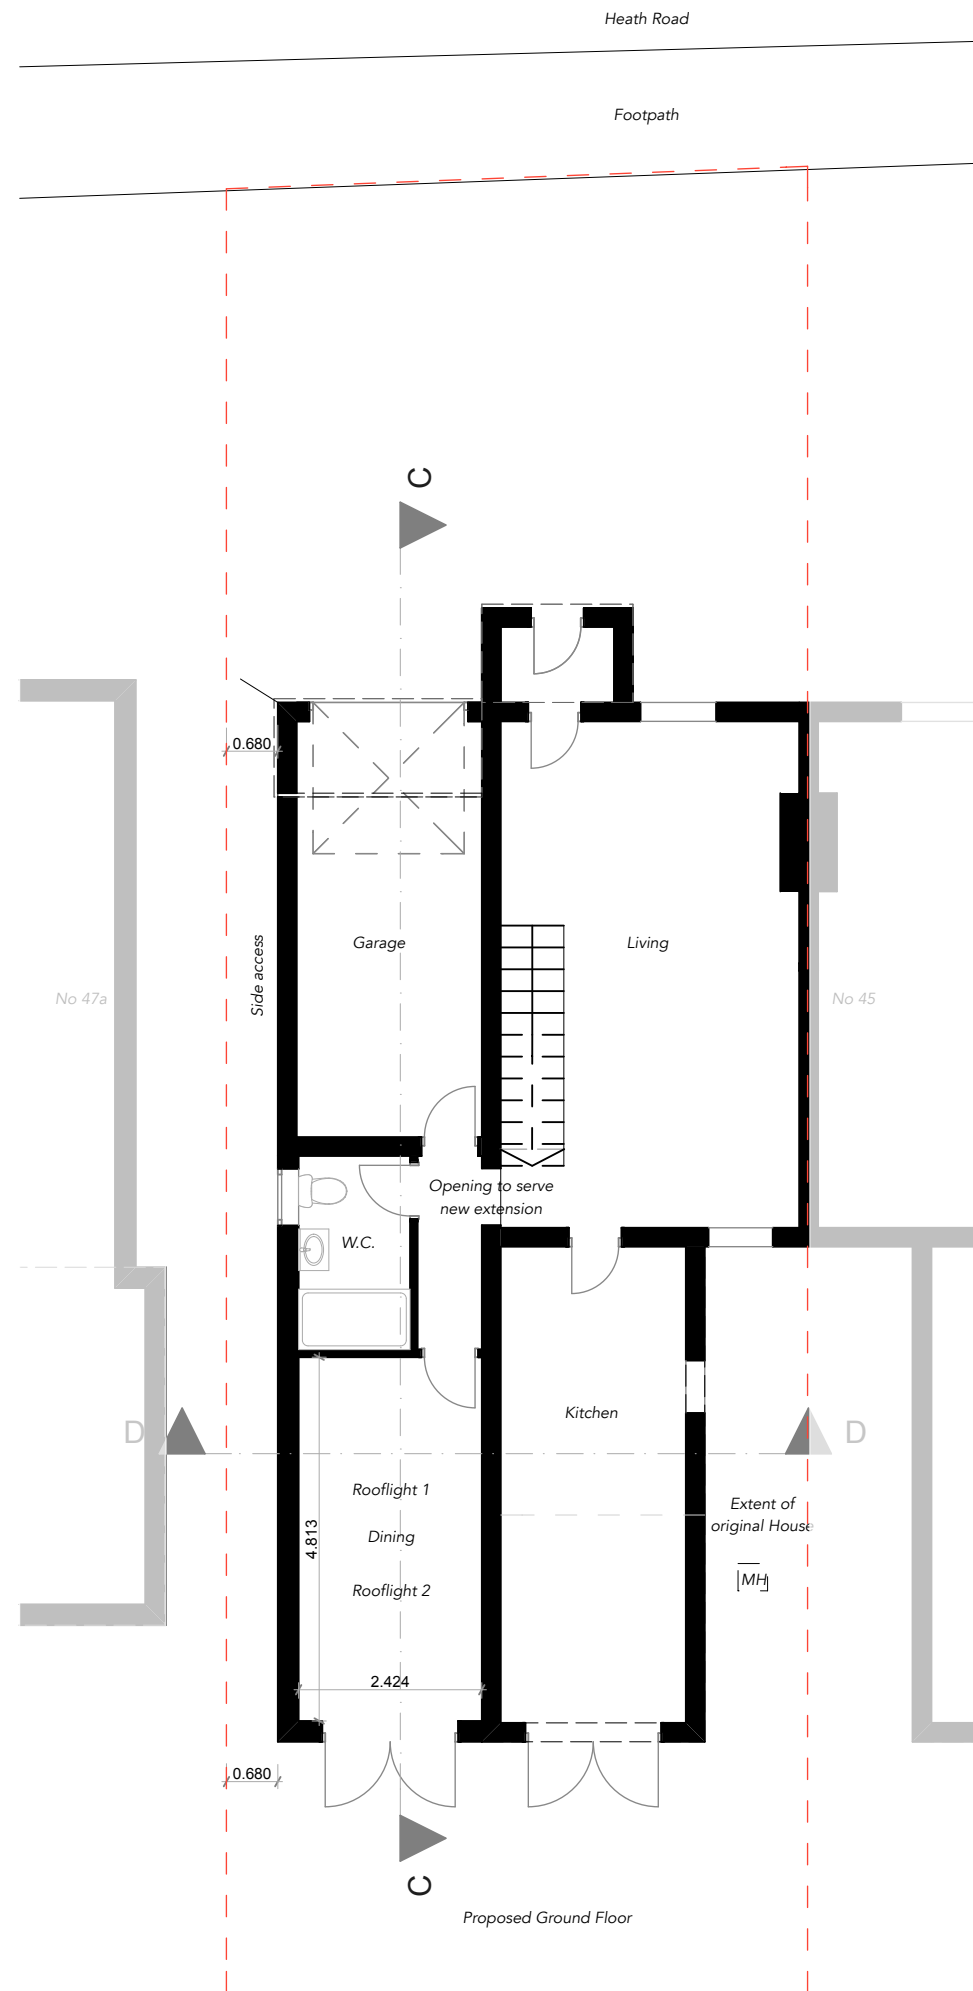