



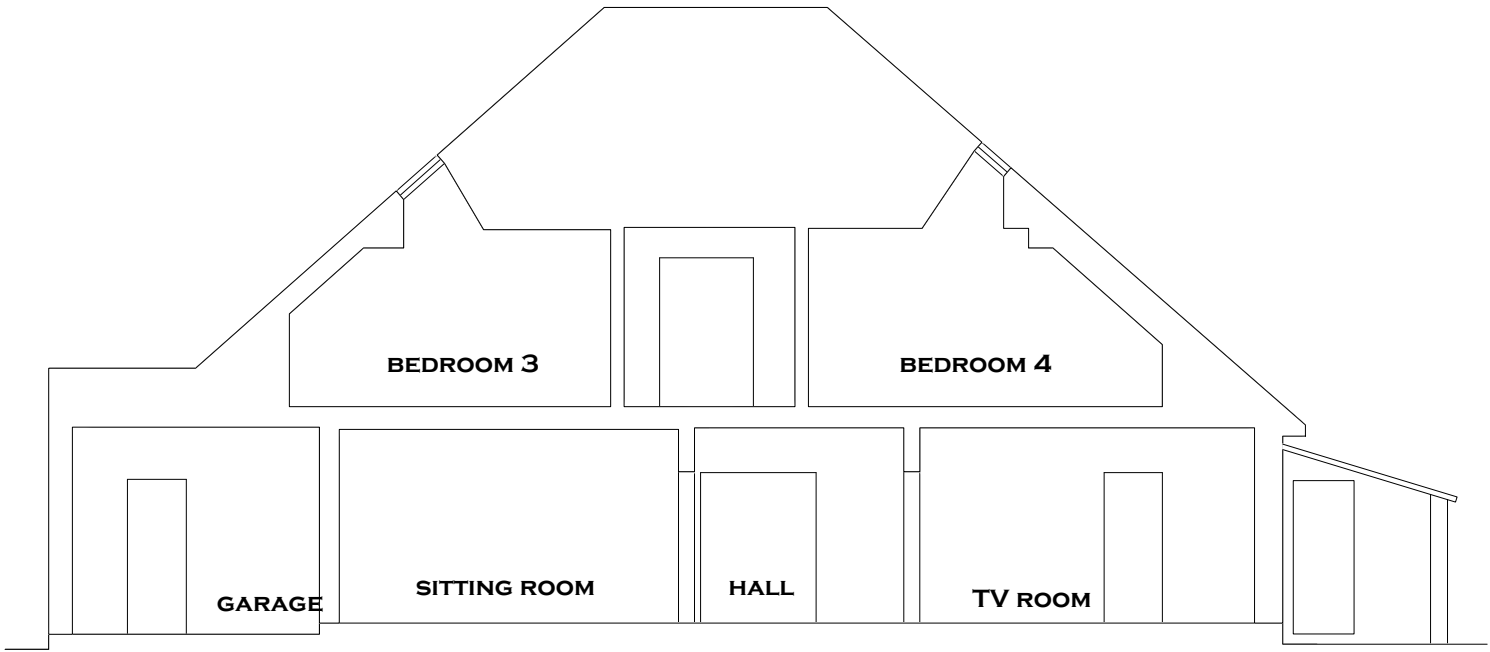

06
A3 **EXISTING SECTION - AA**
SCALE: 1:100



06
A3 **EXISTING SECTION - BB**
SCALE: 1:100

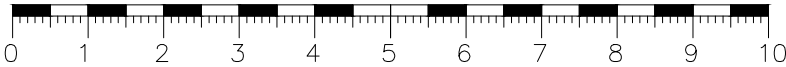

NOTES:			ASKPLANNING		From Inception to Occupation	
Figured dimensions are to be used in preference to scaled dimensions. Contractors to verify all dimensions on site before commencing any work or shop drawing. Any discrepancies between these drawings and the actual situation encountered on site should be conveyed to ASK Planning and / or contract administrator immediately. All work to comply with the latest relevant code of practice, British Standards and Building Regulations. No part of this drawing may be reproduced without the permission of ASK Planning. © ASK Planning 1998	REVISIONS:		Chartered Town Planners		TITLE/VIEW	EXISTING SECTIONS
			18 The Common, London W5 3TR Tel 020 3255 0099 ask@askplanning.co.uk		PROJECT	Planning
			SCALE	1 : 100@A3	DRAWN BY	ysk
			DRAWING NO.	2019/826/P/06	DATE	September.2019
					REV.	
					LOCATION	15 HARVIL ROAD ICKENHAM UB10 8AJ