



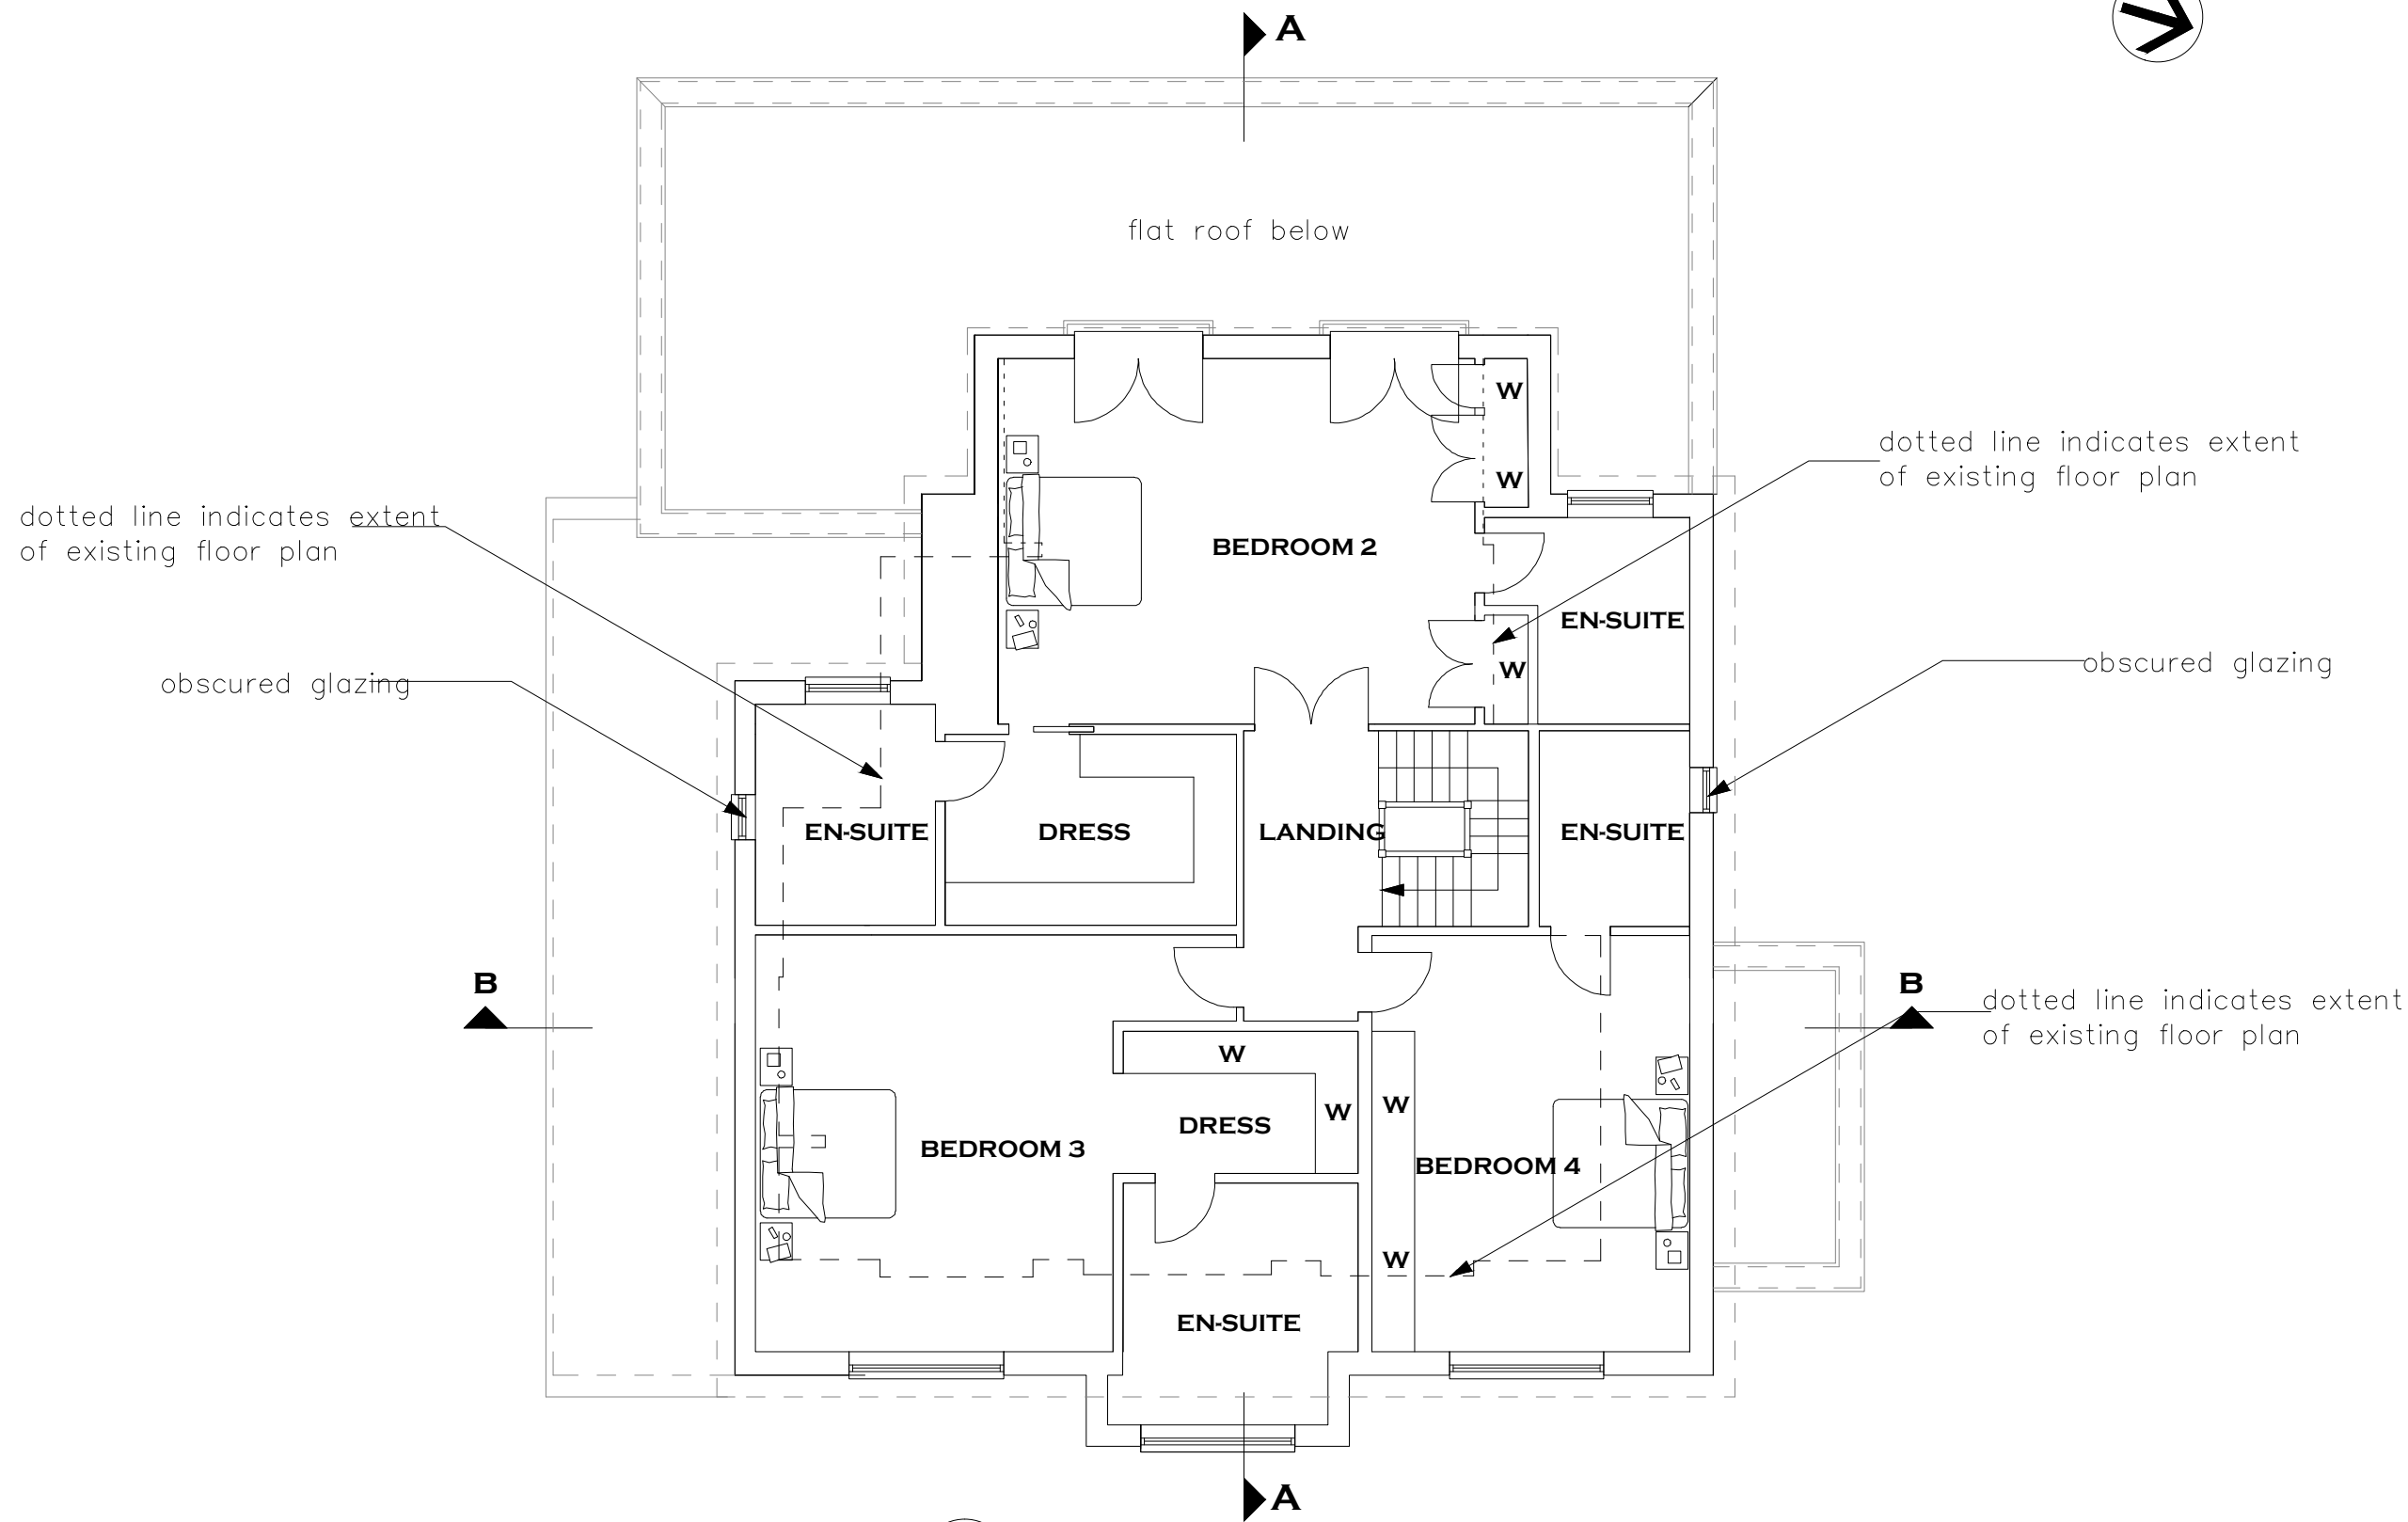

**10**  
**A3** **PROPOSED FIRST FLOOR**  
**SCALE: 1:100**

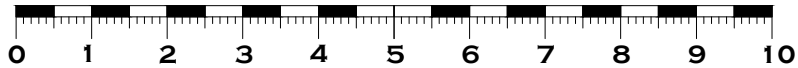

| NOTES:   |  | REVISIONS: |  | ASK PLANNING<br>Chartered Town Planners                                 |               | From Inception to Occupation |                                        |          |                |
|---|--|------------|--|-------------------------------------------------------------------------|---------------|------------------------------|----------------------------------------|----------|----------------|
| Figured dimensions are to be used in preference to scaled dimensions.                                                                                                 |  |            |  | 18 The Common, London W5 3TR<br>Tel 020 3255 0099 ask@askplanning.co.uk |               | TITLE/VIEW                   | PROPOSED FIRST FLOOR                   |          |                |
| Contractors to verify all dimensions on site before commencing any work or shop drawing.                                                                              |  |            |  |                                                                         |               | PROJECT                      | Planning                               |          |                |
| Any discrepancies between these drawings and the actual situation encountered on site should be conveyed to ASK Planning and / or contract administrator immediately. |  |            |  |                                                                         |               | LOCATION                     | 15 HARVIL ROAD<br>ICKENHAM<br>UB10 8AJ |          |                |
| All work to comply with the latest relevant code of practice, British Standards and Building Regulations.                                                             |  |            |  | SCALE                                                                   | 1 : 100@A3    |                              |                                        | DRAWN BY | ysk            |
| No part of this drawing may be reproduced without the permission of ASK Planning.                                                                                     |  |            |  | DRAWING NO.                                                             | 2019/826/P/10 |                              |                                        | DATE     | September.2019 |
| © ASK Planning 1998   |  |            |  |                                                                         |               | REV.                         |                                        |          |                |