PLANNING LEGEND:

EXISTING DEMISE:

PROPOSED APPLICATION BOUNDARY:

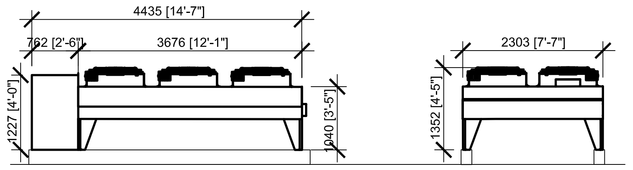

04 / 2003 Existing RC6 Condenser
1:50

04 / 2003 Existing RC4/5 Condenser
NTS

01 / 2003 Existing Roof Plant Photo
N/A

02 / 2003 Existing Roof Plant Photo
N/A

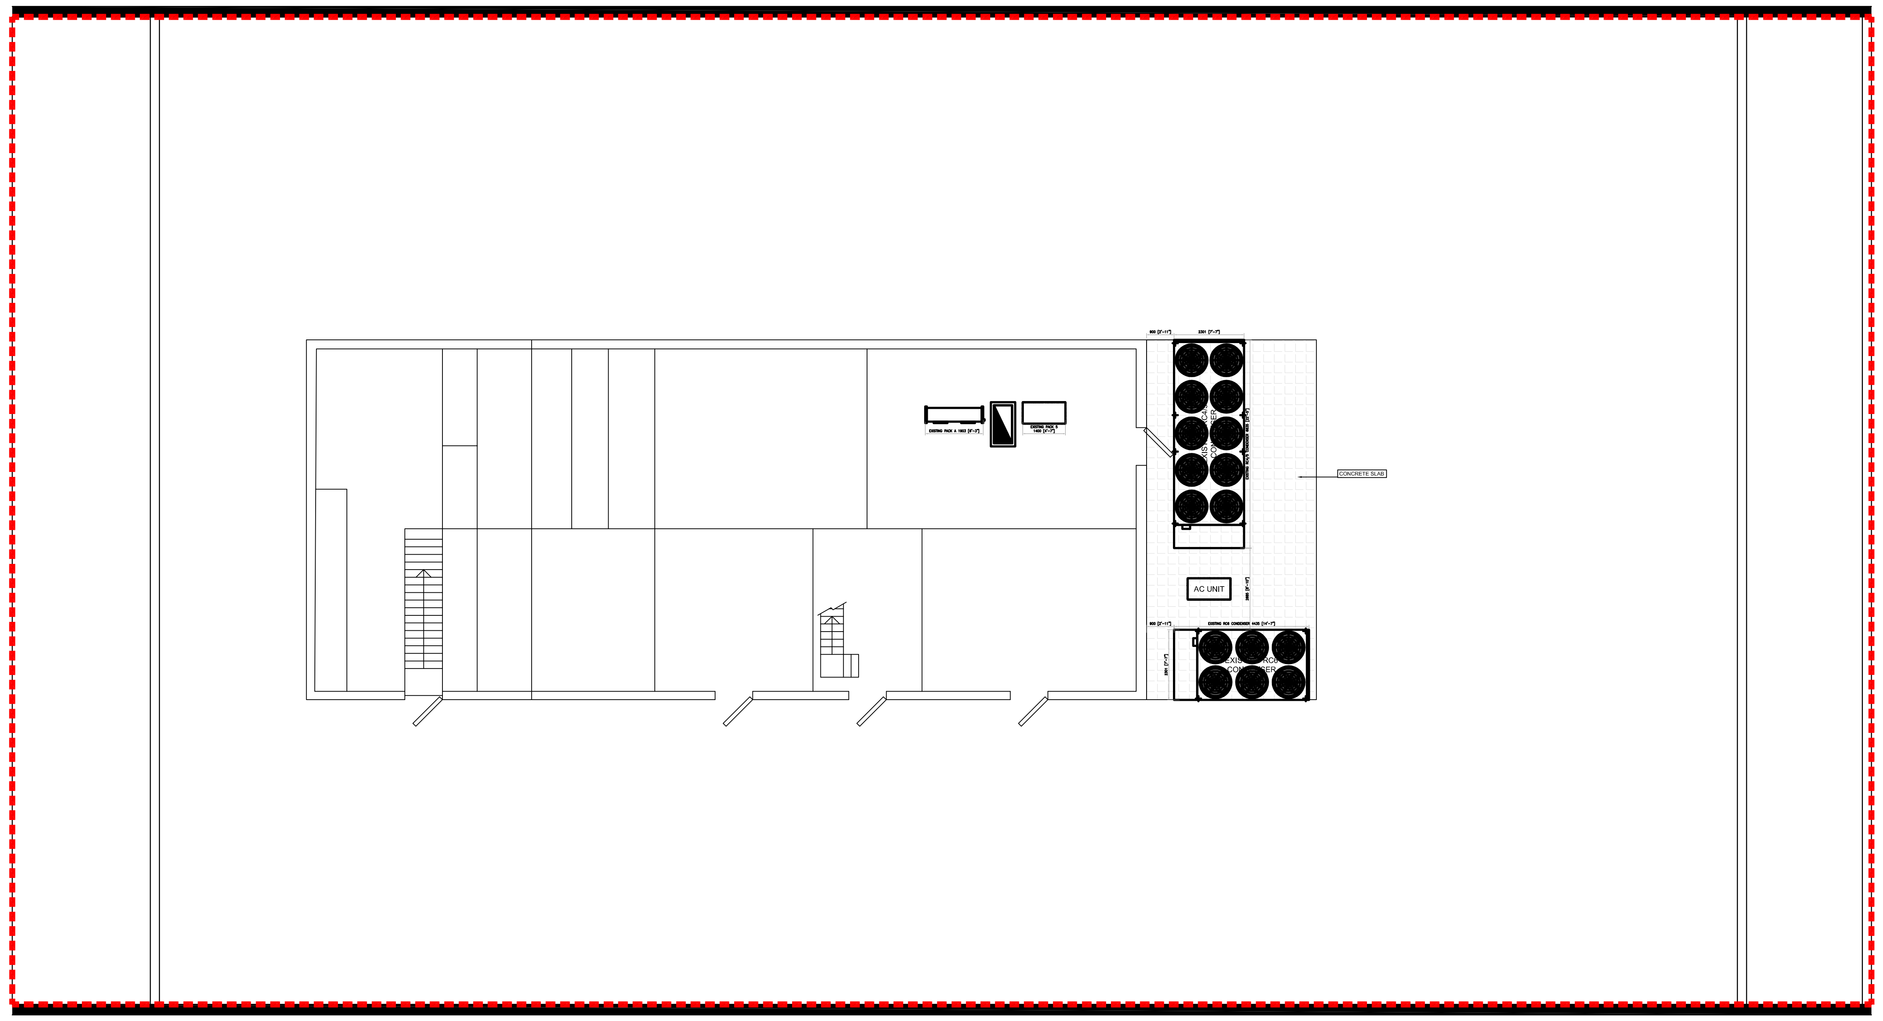

03 / 2003 Existing Roof Plant Layout
1:100

NOTES

ORIGINAL A0

ALL DIMENSIONS TO BE CHECKED ON SITE.
COPYRIGHT PROTECTED.

This building is known or has the potential to contain ACM's. You must not proceed without first checking the asbestos register. You should ensure that there are no ACMs in the planned area of work and that the survey has fully investigated this location. If no survey information is available or there is any element of doubt contact Life Environmental on Tel: 0870 446 1045

REV	DATE	DESCRIPTION	DRAWN	CHECKED
01	12.12.22	Updated following survey by Refrigeration Team. Existing Elevations and Photos added.	DH	SW

LOCATION FIGURE

M&S
EST. 1884

STORE NAME
Uxbridge

COUNTRY
UK

PROJECT
M&S Uxbridge
Basic Renewal - Phase 3

DRAWING
Existing
Roof
Plan

CONSULTANT
DB3 Architecture

DISCIPLINE DESCRIPTION
Architecture

CONSULTANT LOGO
DB3

LEEDS
4th Floor, 10 South Parade, Leeds LS1 5QS.
T: 0113 2440931 www.danhorn3.com

SCALE	PAPER SIZE	DATE	DRAWN	CHECKED
1:100	A0	01.12.22	DH	SW

STORE NUMBER	PROJECT No	DISCIPLINE CODE	DRAWING No
3081	UXB087	A	2003

CONSULTANT PROJECT No	STATUS	REVISION
16239	P	01

1:50 0 1 2 3 4 5 m

1:100 0 2 4 6 8 10 m