



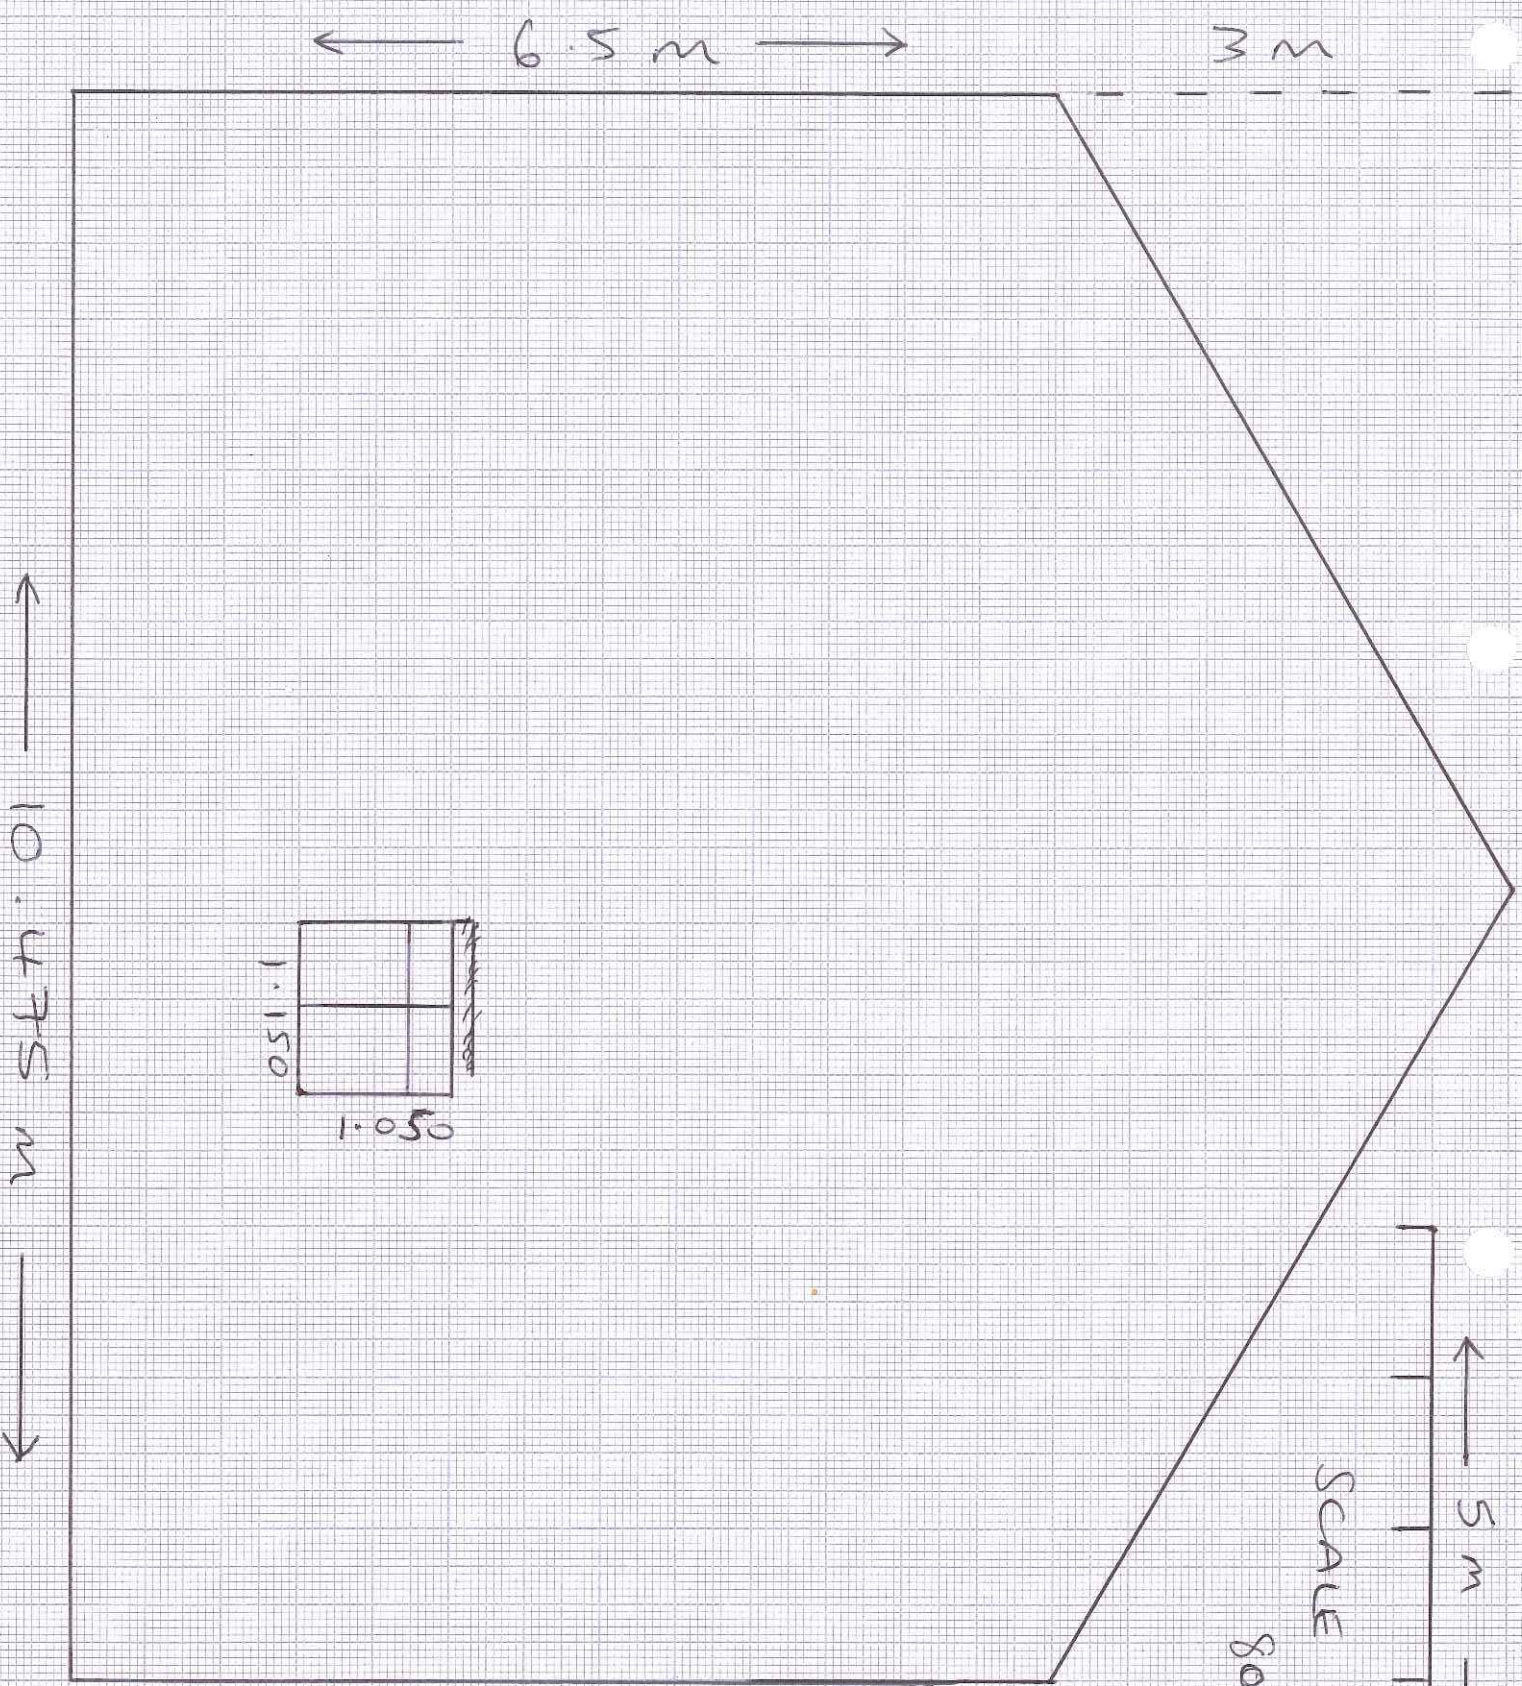

10.475 m

6.5 m

3 m

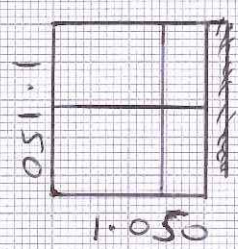

SCALE 1:50

80 SEATON GARDENS
HAY OAK

6.5 m