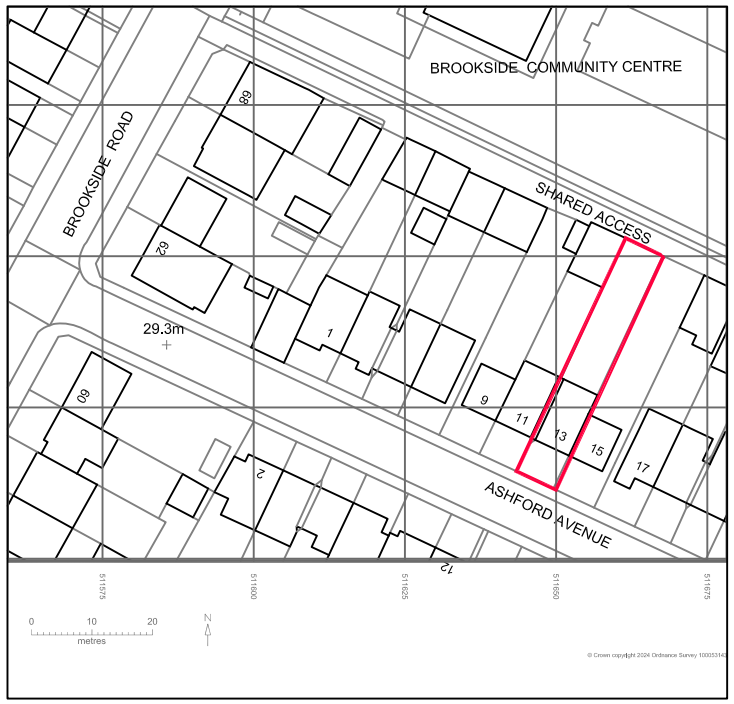

LOCATION PLAN 1 : 1250

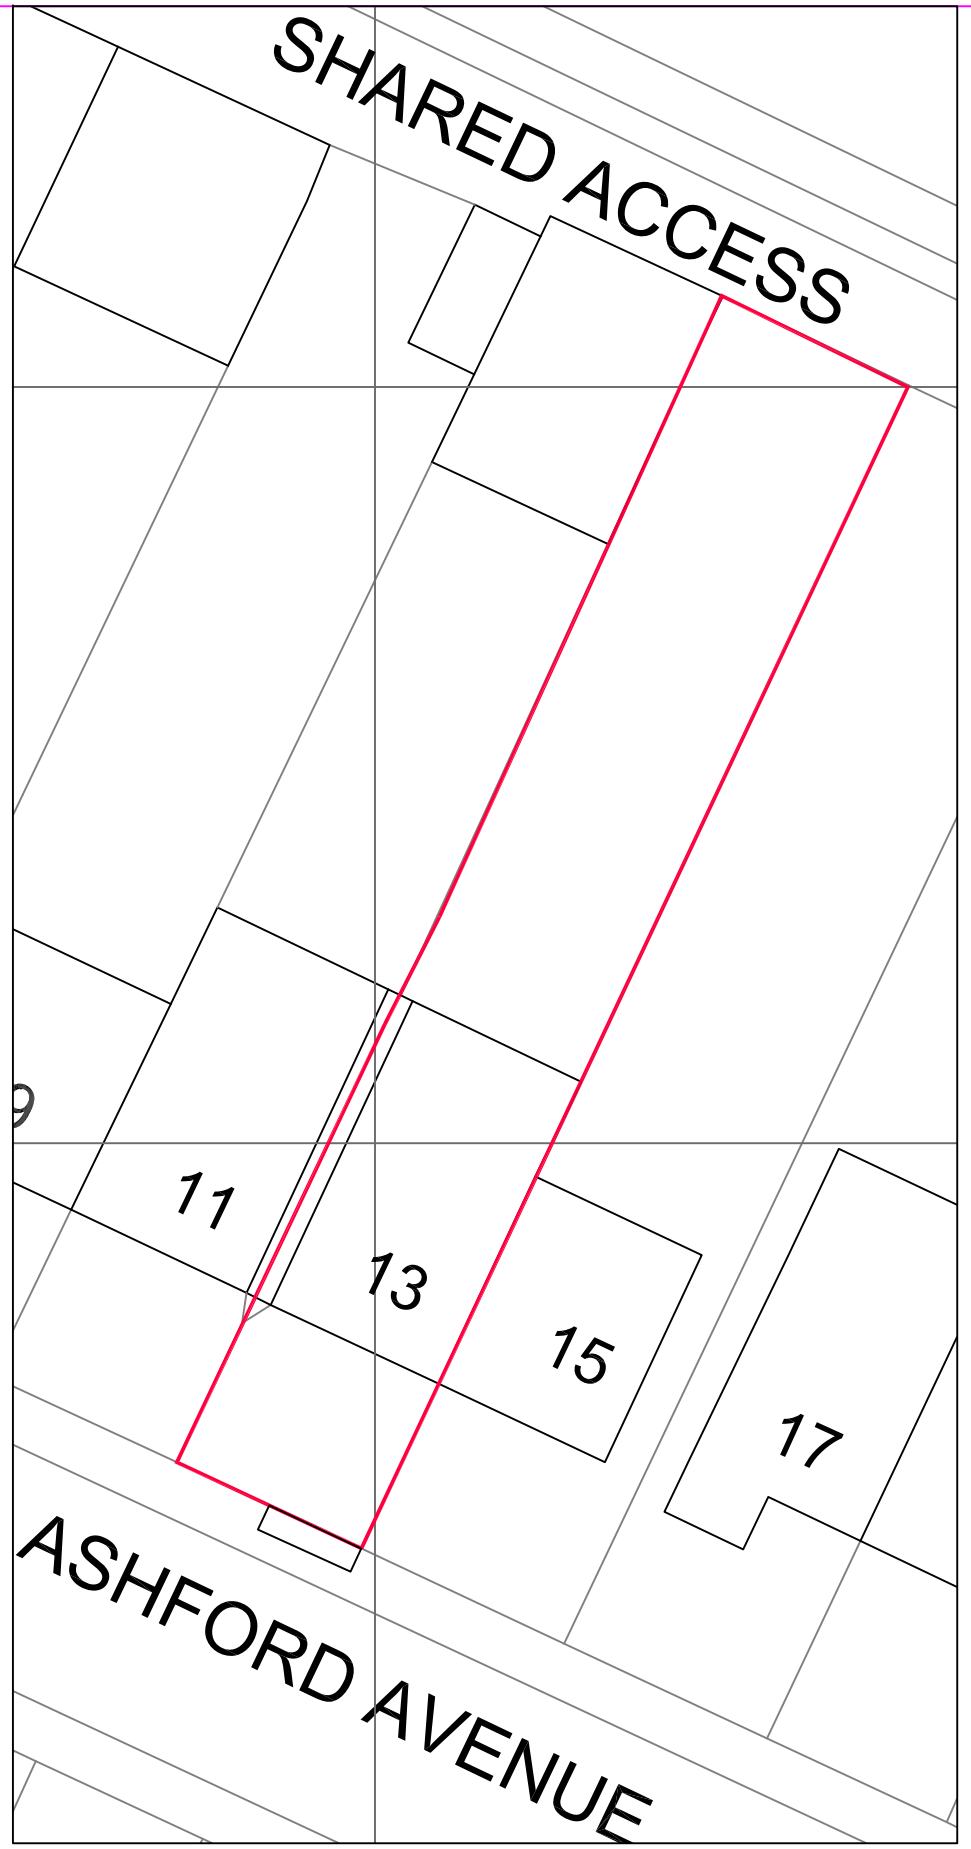

EXISTING SITE PLAN 1 : 250

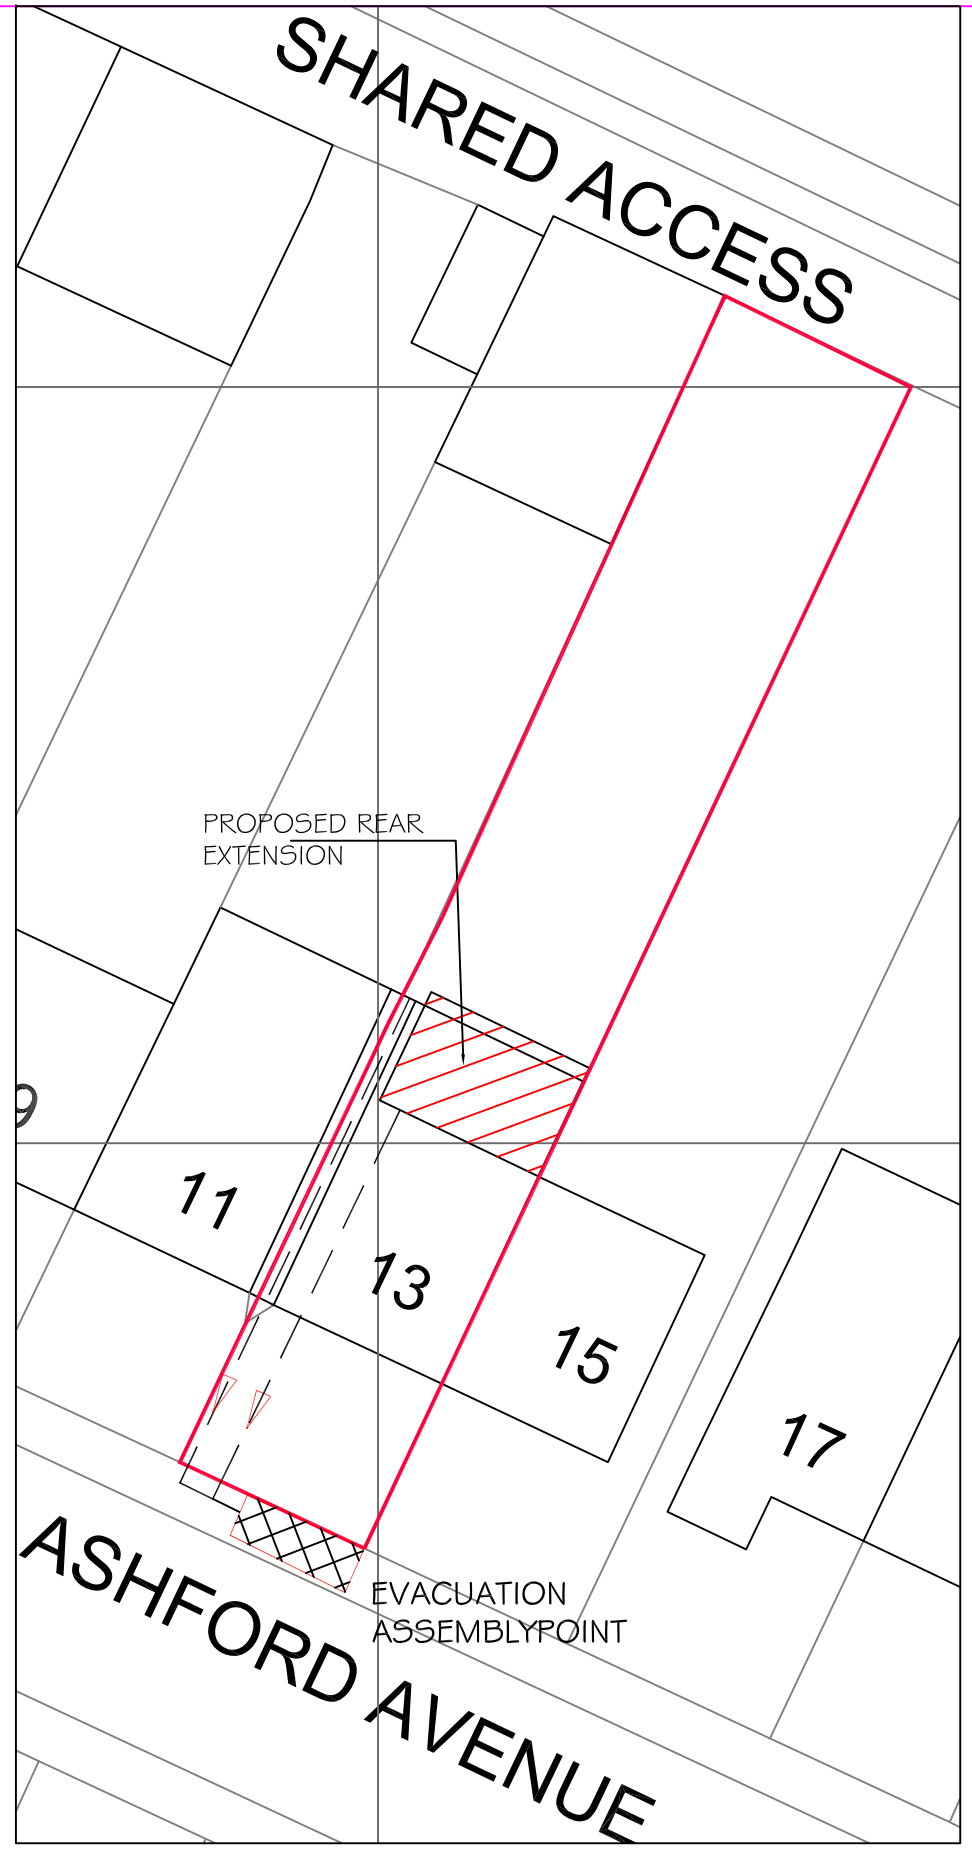

PROPOSED SITE PLAN 1 : 250

HAR - GUNN Associates Ltd

Tel : 020 917 9296
Mob: 07803 619161
Email: hargunn@aol.com

Rev	Revision Note	Date

Drawing Name
Demolish existing conservatory
PNA - Single Storey rear Extension
Lawful Development

Location
13 Ashford Avenue
Hayes Middlesex UB4 OLY

Drg No 1799/ 2024 / PNA-01

Scale @A3 AS SHOWN

Date Oct 2024

Rev

This drawing remains the property of HAR - Gunn Associates and shall not be reproduced or altered without prior written permission.

Do not scale off drawings. Check all dimensions on site and report any discrepencies before commencing work. All figured dimensions are millimeters unless noted otherwise.