


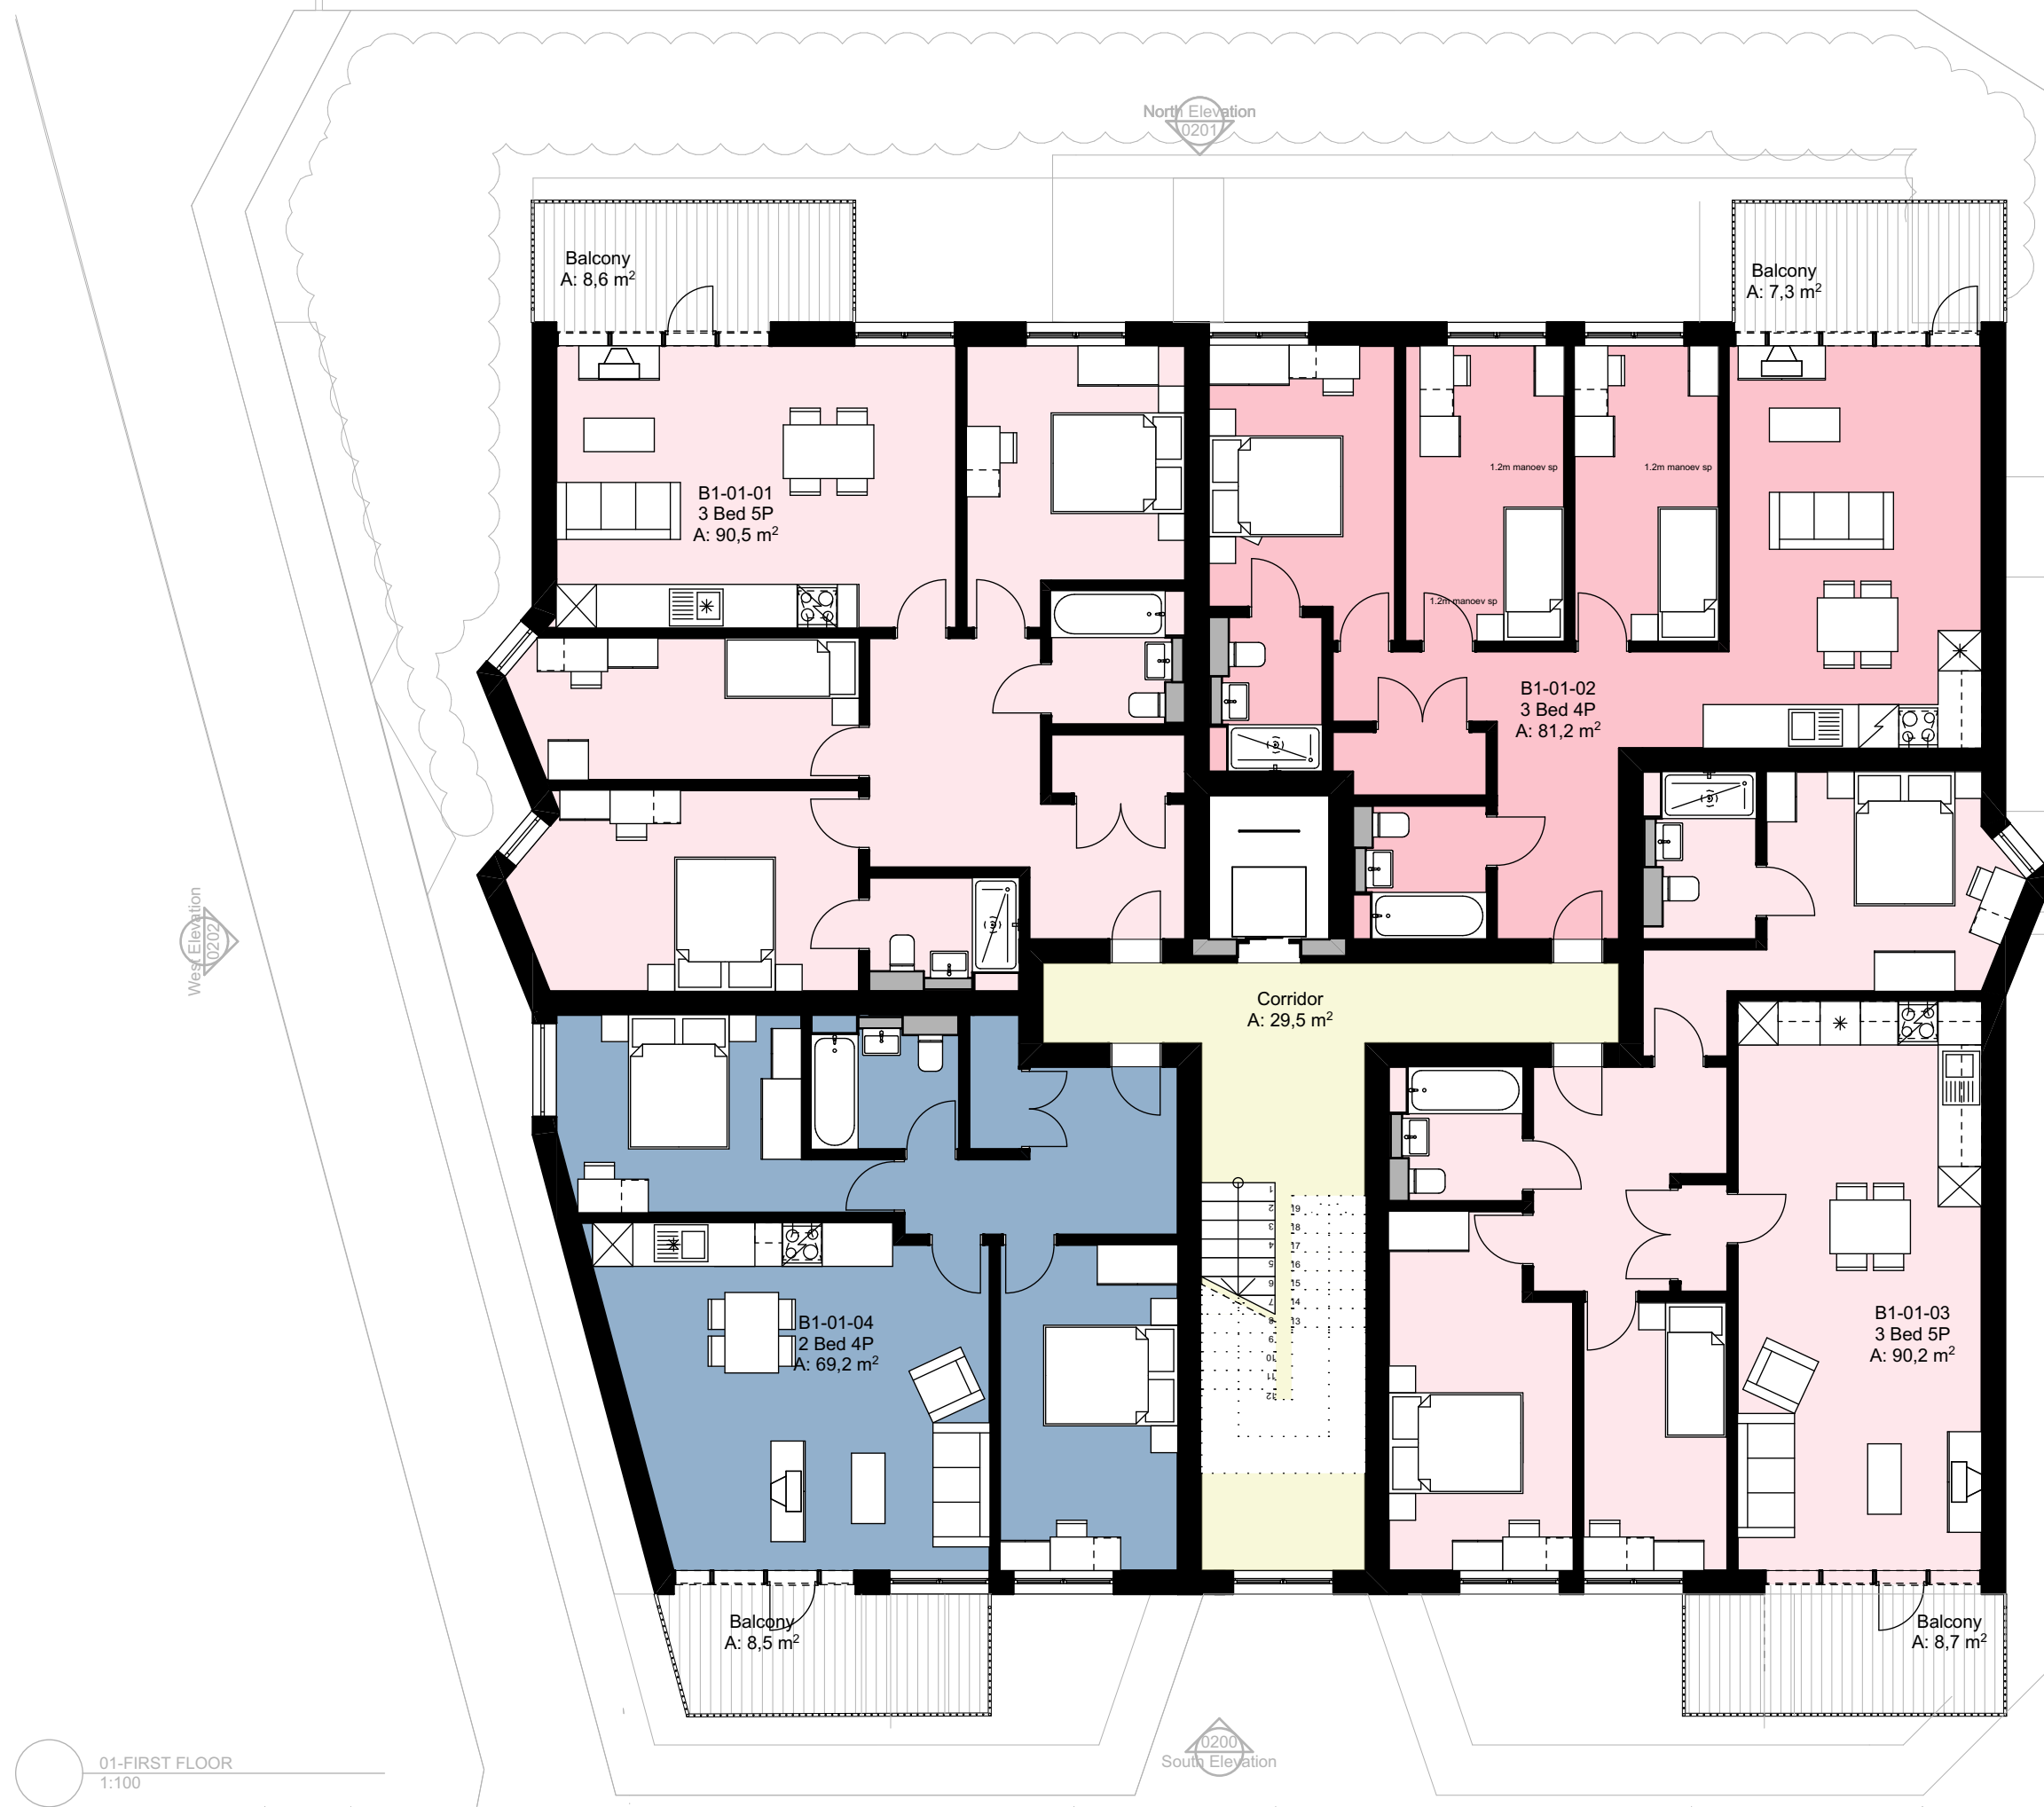

03	Planning Submission	DV	NC	14/12/2021
02	Design Final Issue	DV	NC	20/11/2021
01	Planning Interim Issue	DV	NC	19/11/2021
00	FOR INFORMATION	DV	NC	10/09/2021

REV	DESCRIPTION	DRAWN	CHECKED	DATE
-----	-------------	-------	---------	------

CREATE
DESIGN + ARCHITECTURE
Wiggleworth House 69 Southwark Bridge Road London SE1 9HH
+44 207 021 0267 info@createdesign.org www.createdesign.org

CLIENT: Curwen Group

PROJECT: The Former Victoria Pub
BUILDING: Sandown Crescent
ADDRESS: UB8 3QH

DRAWING NAME: BLOCK 1 PLANS

DRAWING SERIES: 0000-0199 GA PLANS

CDA REF: 000 SCALE(S): 1:100 ORIGINAL PAPER SIZE: A1

REVISION: 03 REVISION DESCRIPTION: Planning Submission

PROJECT	ORGANIZATION	VOLUME	LEVEL	TYPE	ROLE	CLASS	NUMBER
637	- CDA	- XX	- ZZ	- DR	- A	- 20	- 0100