




AA
1:200

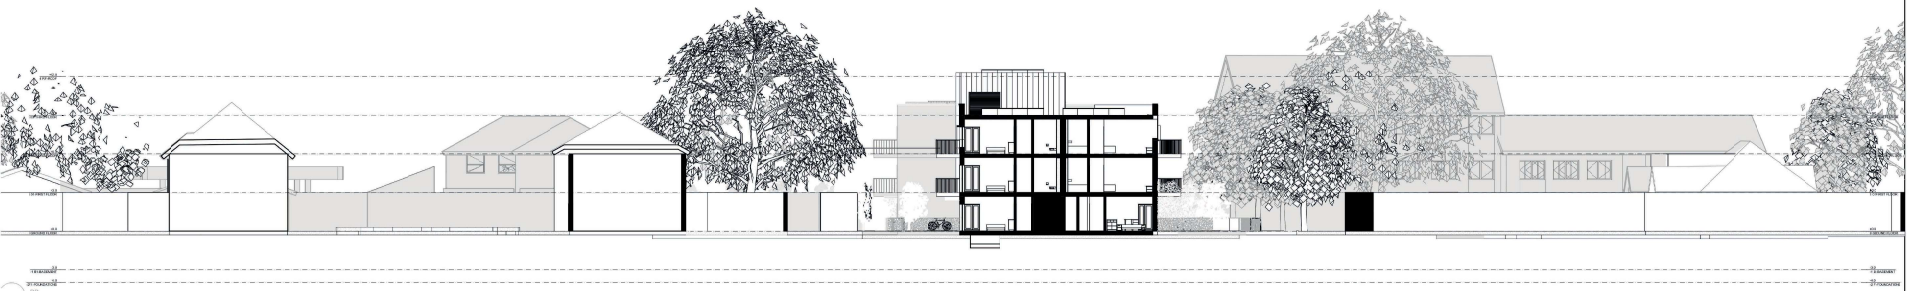

BB
1:200

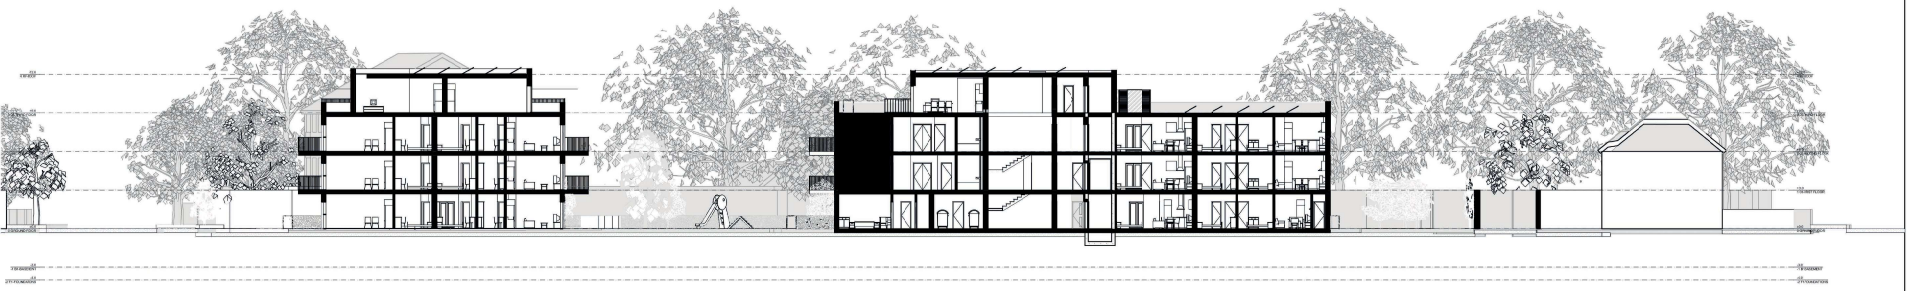

CC
1:200

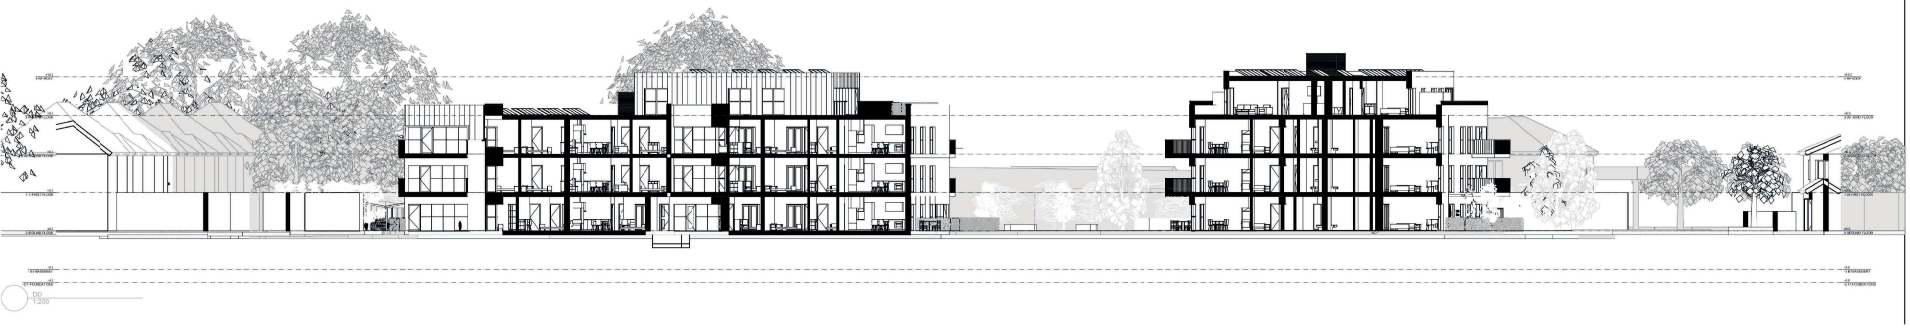

DD
1:200

NOTES:

This document and its design content is copyright ©. It shall be read in conjunction with all other associates project information including models, specifications, schedules and relates consultants documents. Do not scale from documents. All dimensions to be checked on site, immediately report any discrepancies, errors or omissions on this document o the Originator. If in doubt ASK.

REV	DESCRIPTION	DRAWN	CHECKED	DATE
04	Issue For Planning	AA	BB	25/09/2022
03	Issue For Planning	AA	BB	13/09/2022
02	Revised Planning Application	AA	BB	07/09/2022
01	Revised Planning Application	AA	BB	01/08/2022

CREATE
DESIGN + ARCHITECTURE
Wrightsworth House 66 Southwark Bridge Road London SE1 0HH
+44 207 021 0257 info@createdesign.org www.createdesign.org

CLIENT: **Curwen Group**

PROJECT: **The Former Victoria Pub**
BUILDING: **Sandow Crescent**
ADDRESS: **LB3AQH**

DRAWING NAME: **PROPOSED SECTION**

DRAWING SERIES: **0400-0599 PLANNING SECTIONS**

CDA REF: 000
SCALE(S): 1:200
ORIGINAL PAPER SIZE: A1

REVISION: **04**
REVISION DESCRIPTION: **Issue For Planning**

PROJECT	ORIGINATOR	VOLUME	LEVEL	TYPE	ROLE	CLASS	NUMBER
637	CDA	XX	XX	DR	A	05	0400