
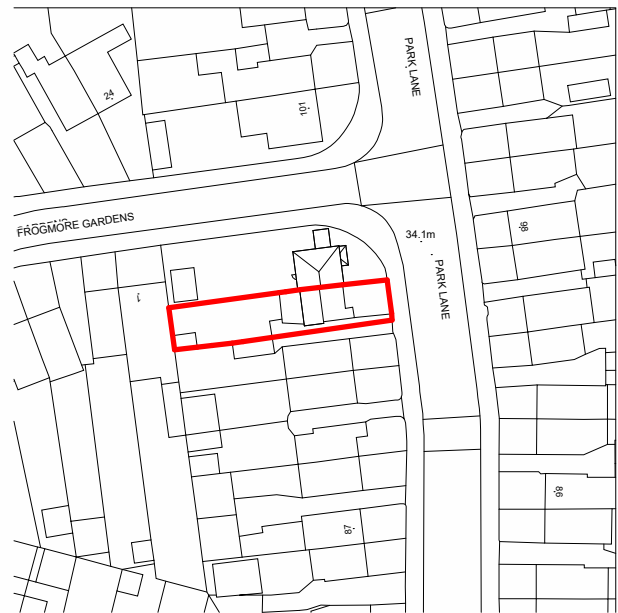
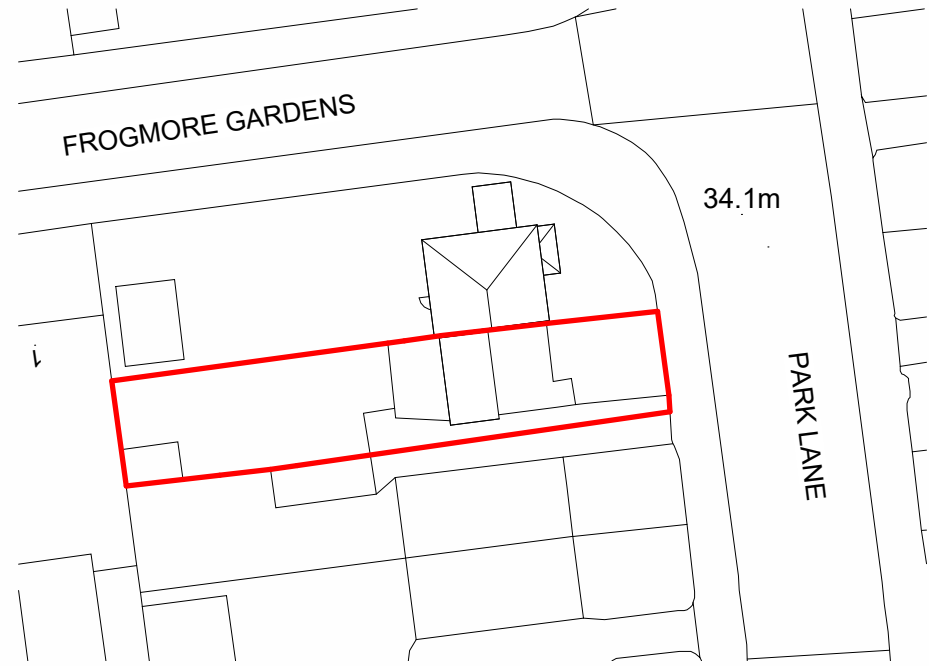
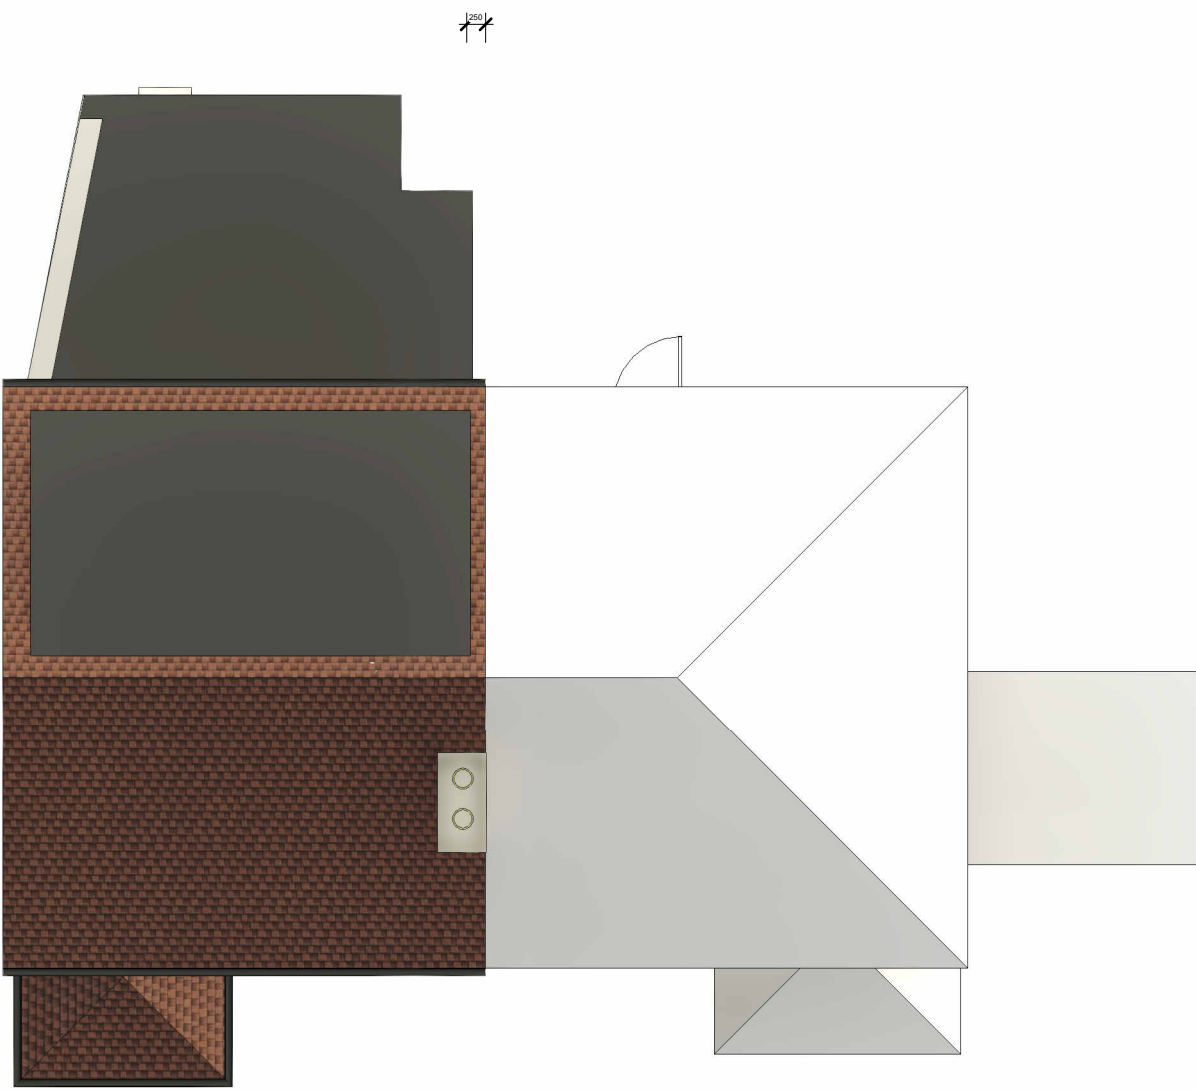


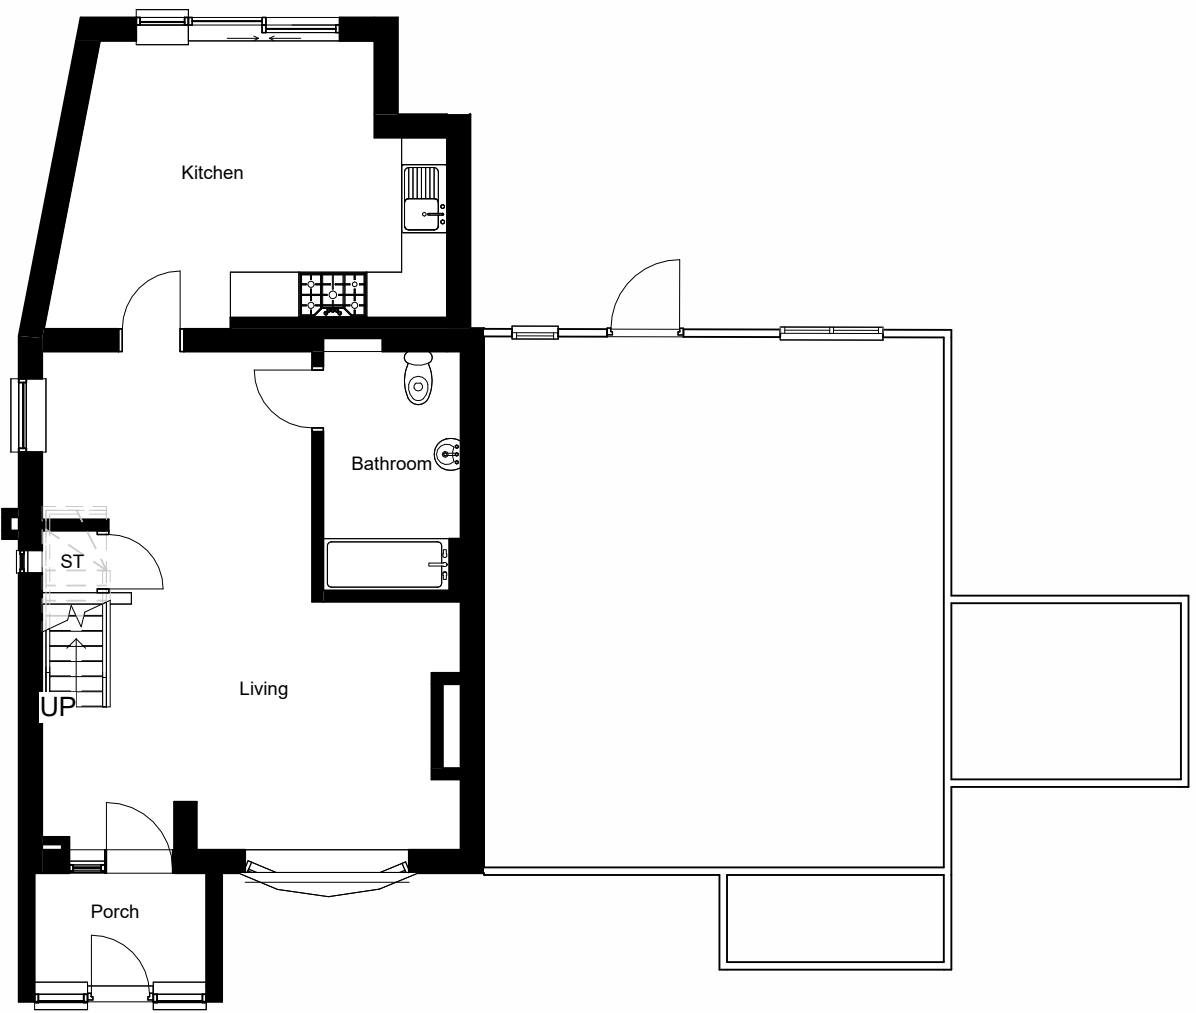


Existing Ground Floor
1 : 100

Existing Roof plan
1 : 100

Existing Site Plan
1 : 500

Existing Location Plan
1 : 1250

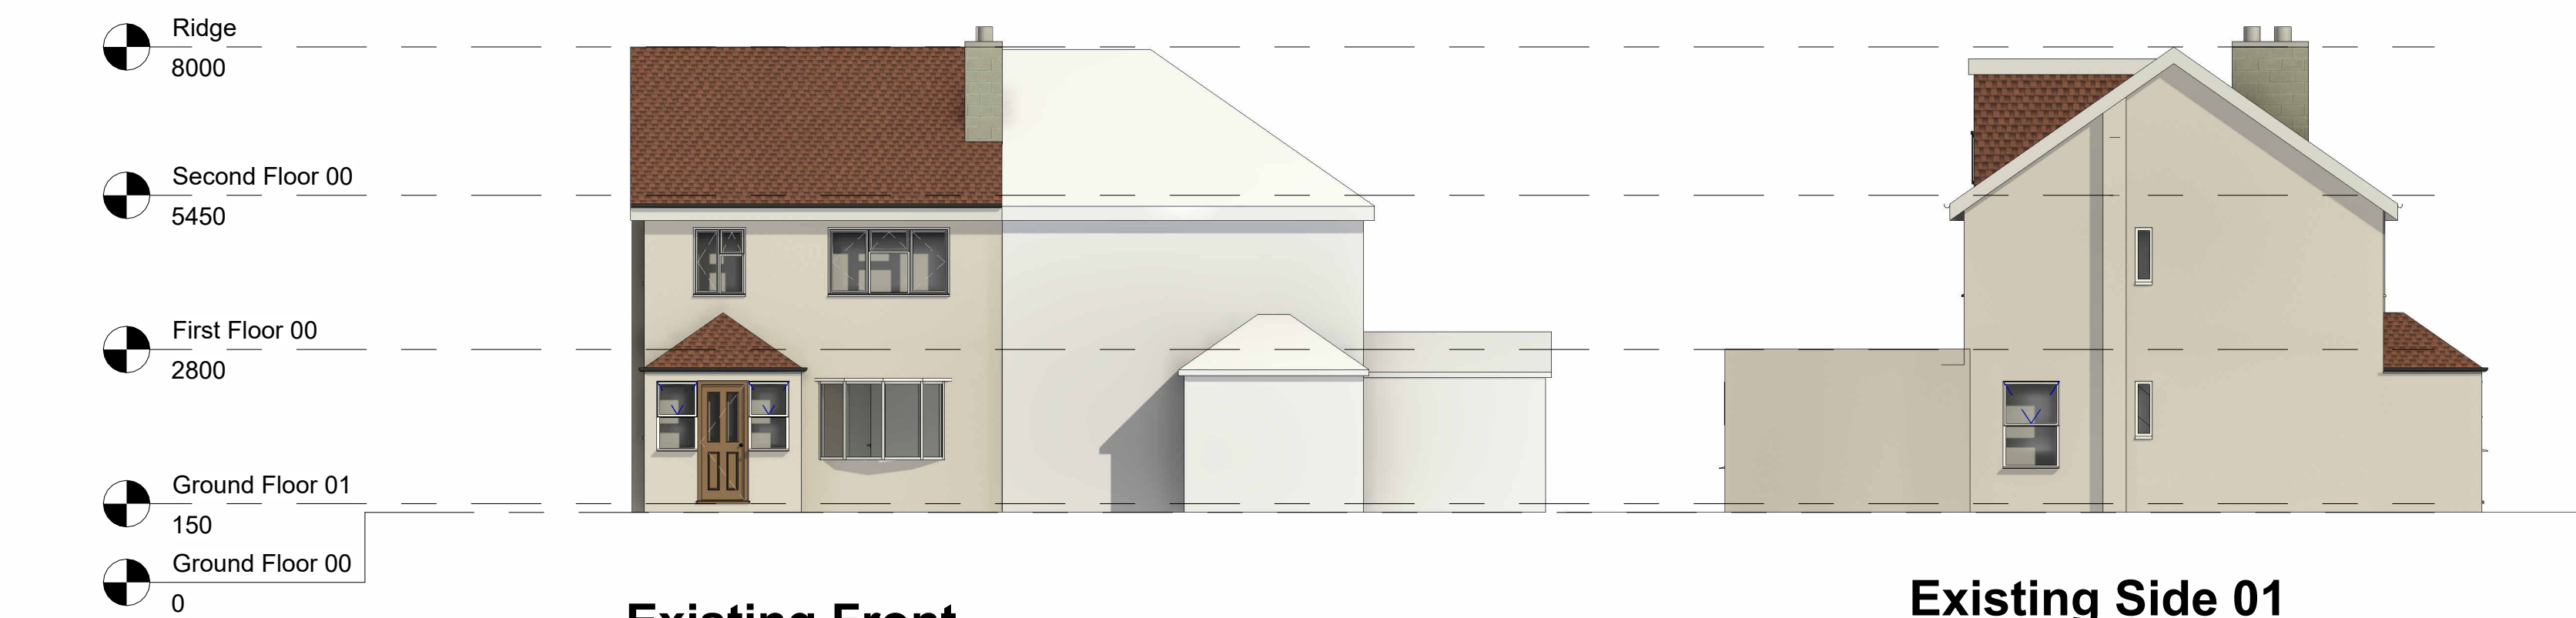


Existing Front
1 : 100

Existing Side 01
1 : 100



Front Perspective


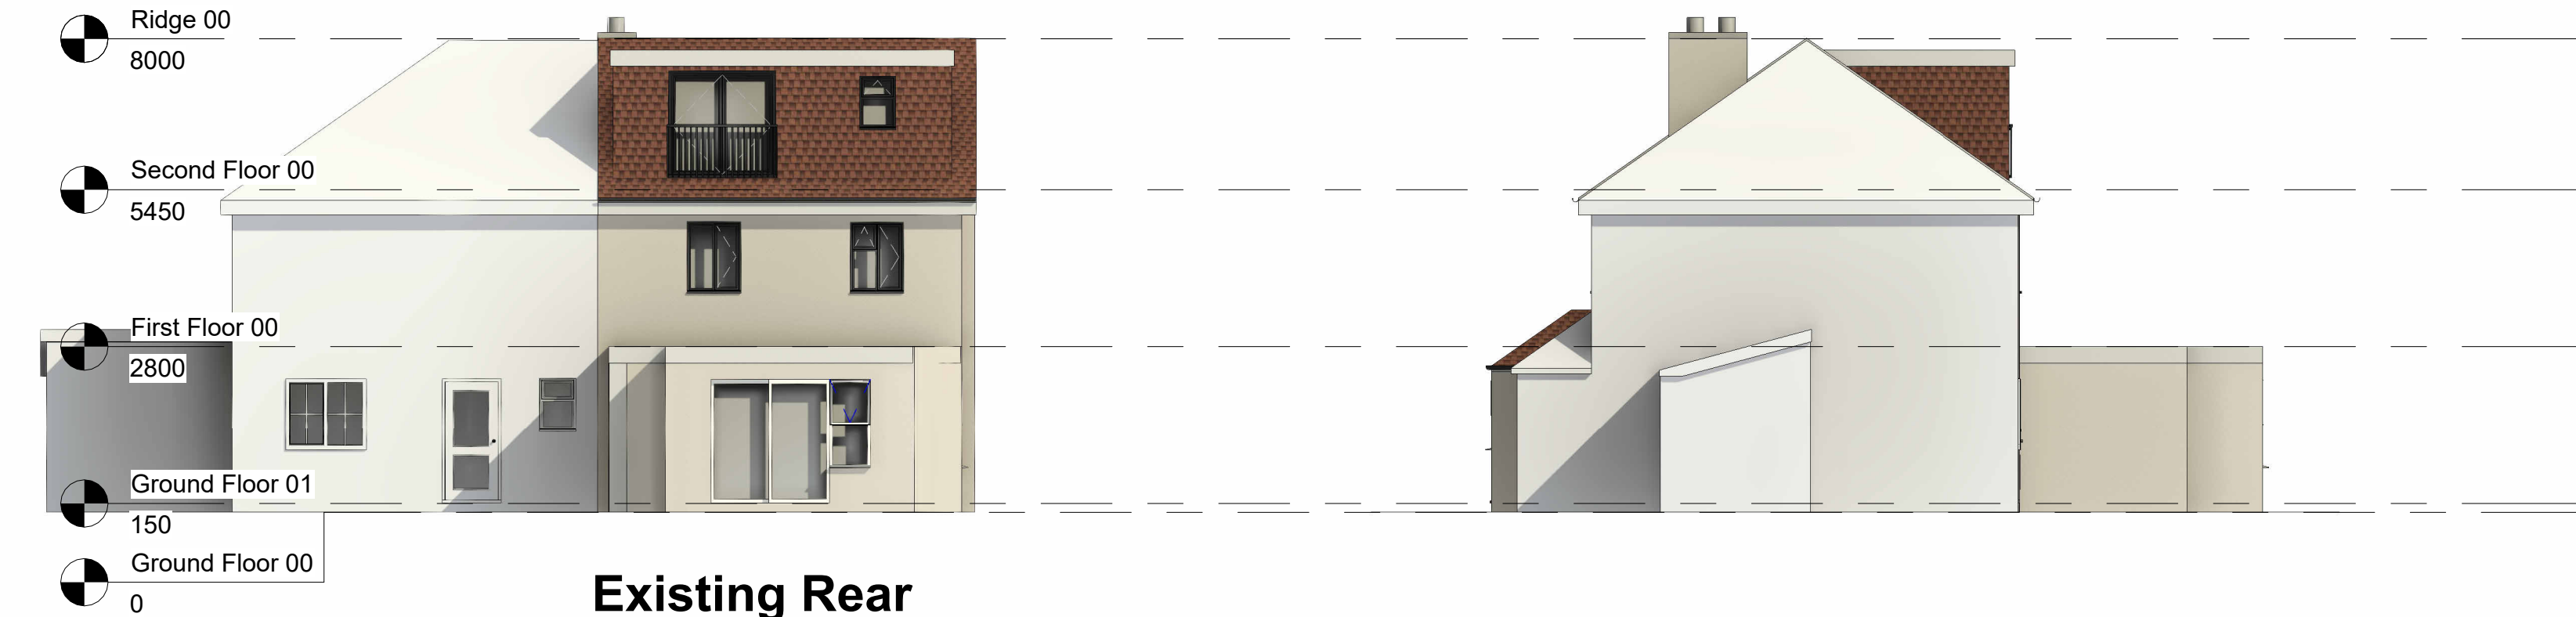


Existing Rear
1 : 100





Existing Side 02
1 : 100




Rear Perspective

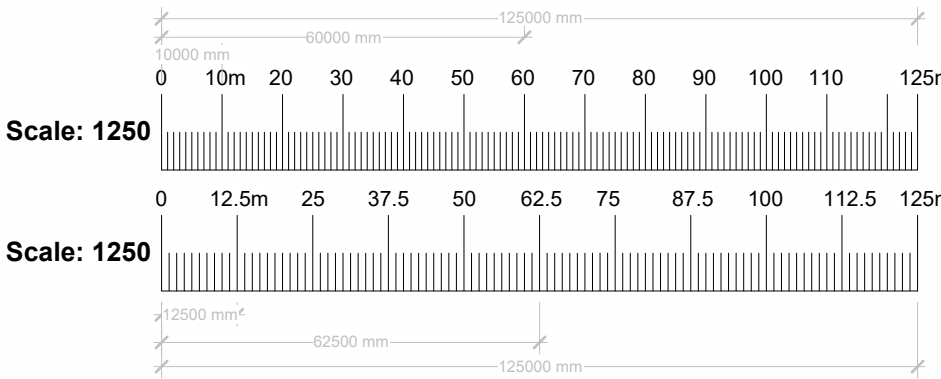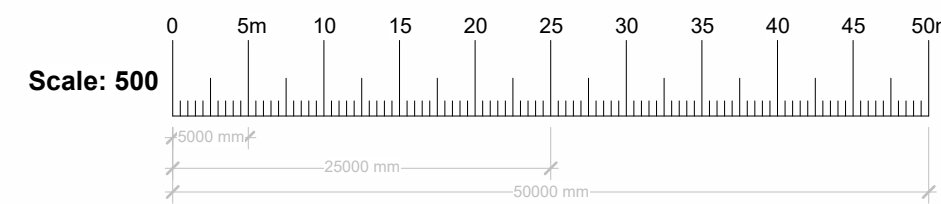


Scale: 1250

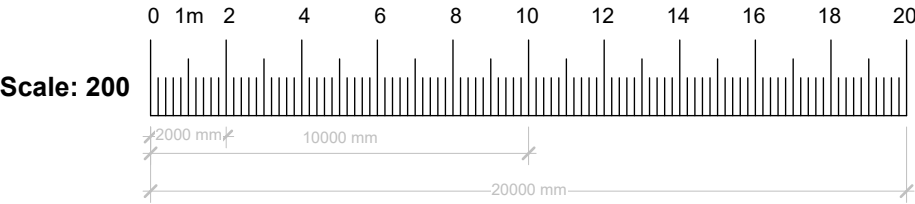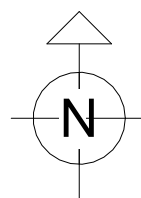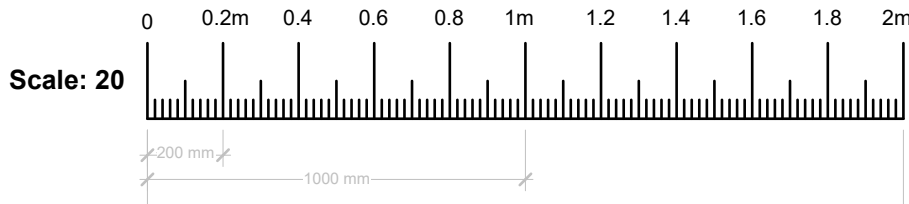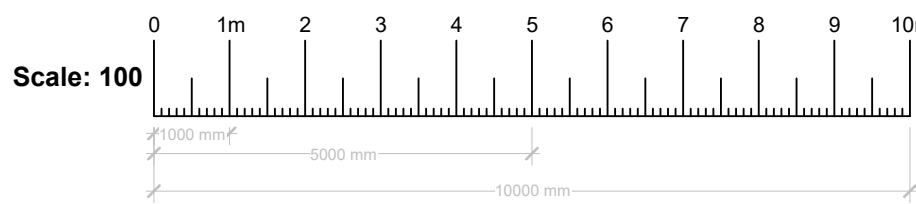

Fire Safety Legend	
	Smoke Detectors to be mains operated and in accordance with the relevant recommendations of BS 5839-6
	Heat detector to be mains operated and conform to BS 5446-2.
	30 minute fire resisting door with intumescent strip
	30 Minute Fire resisting compartmentation including the ceiling

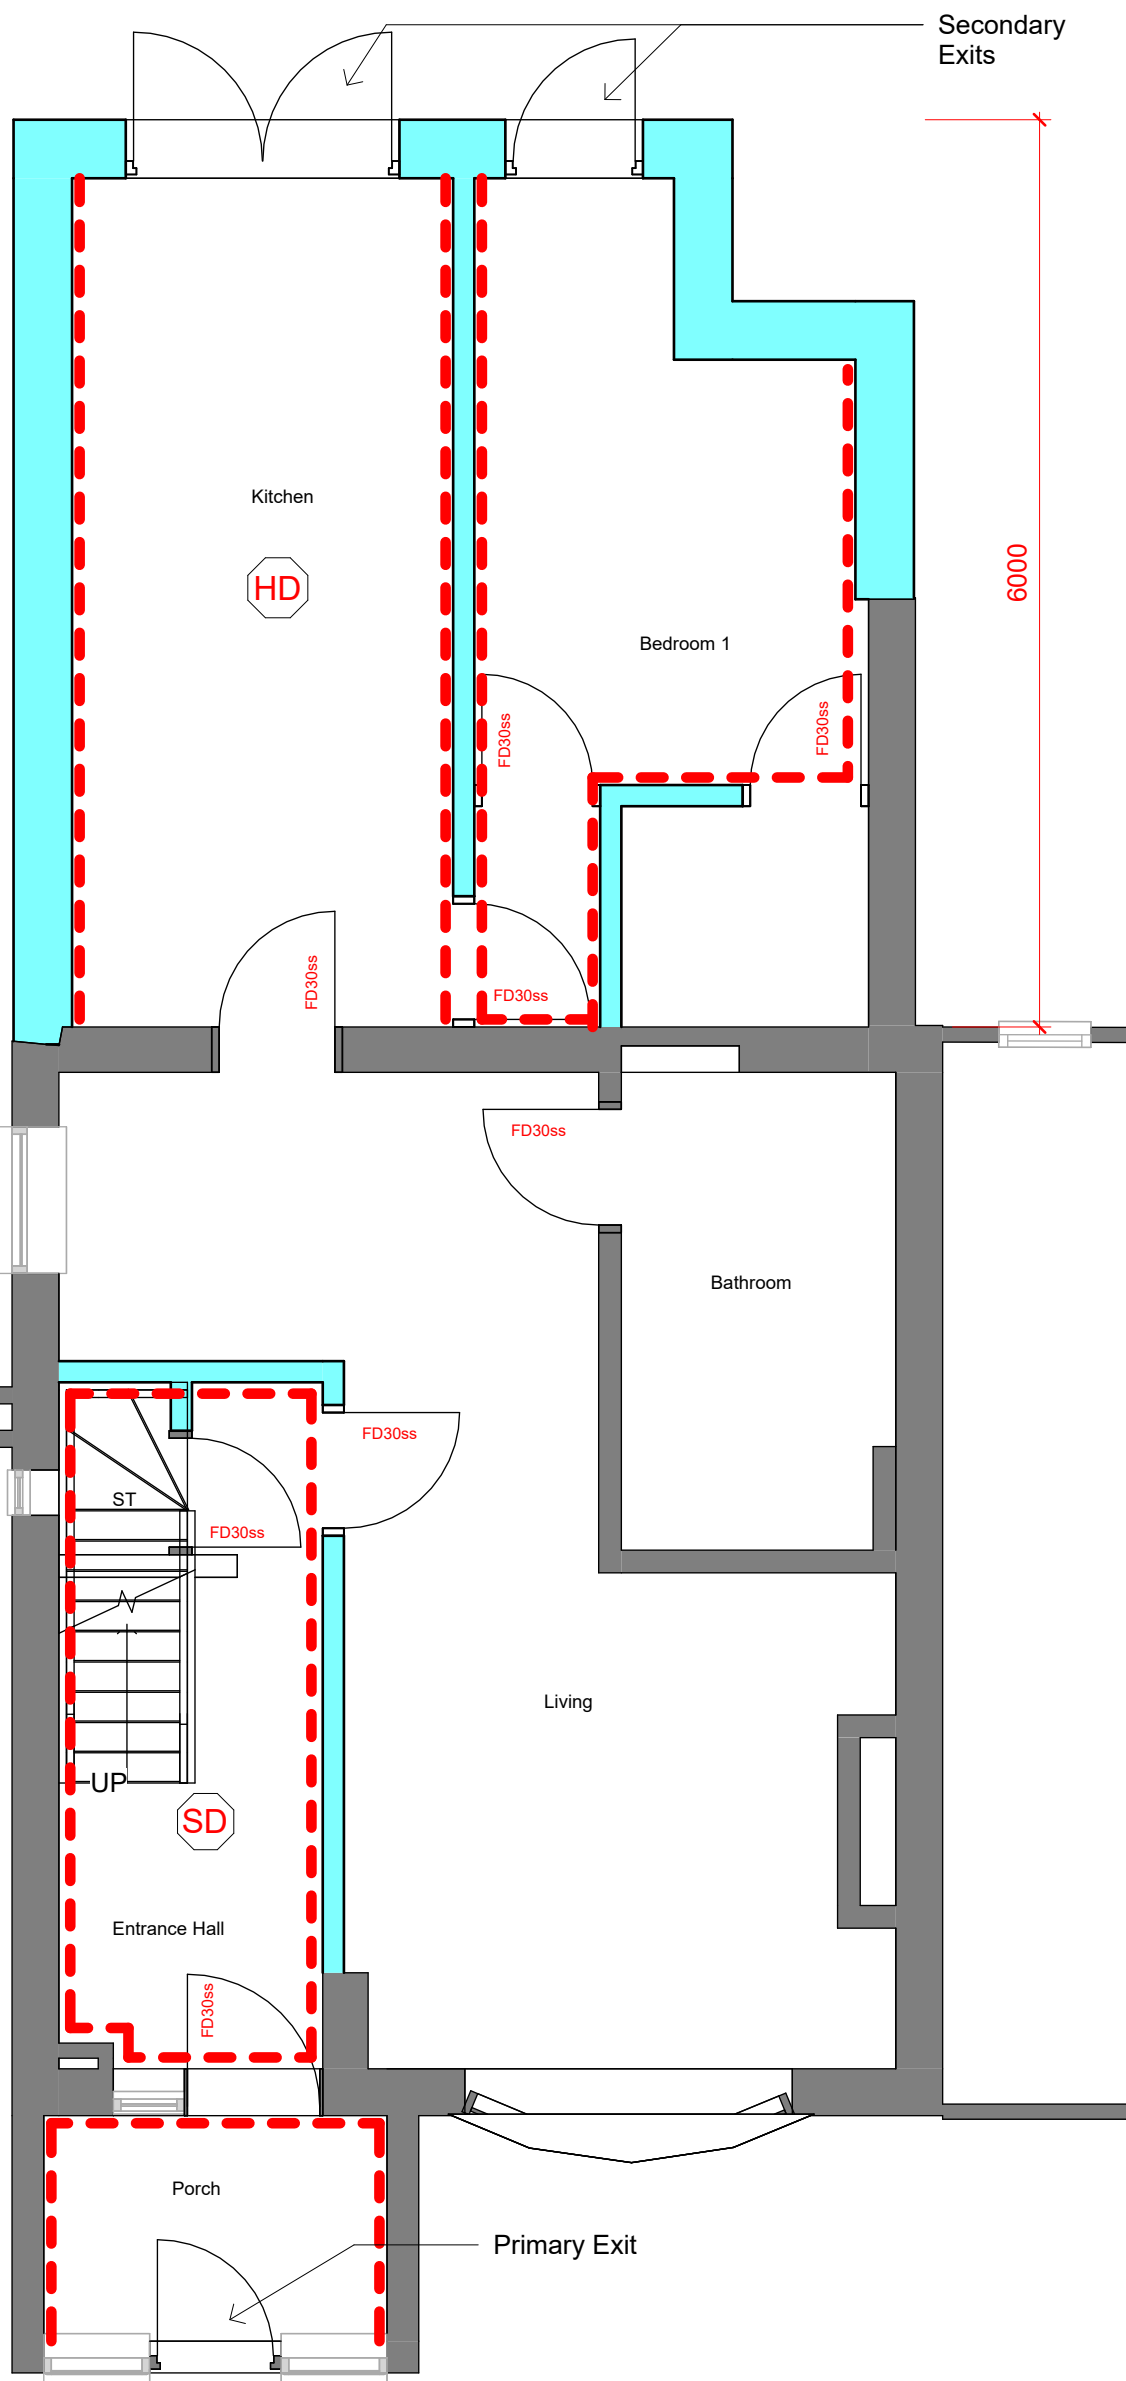

Proposed Ground Floor - Fire Strategy
1 : 50

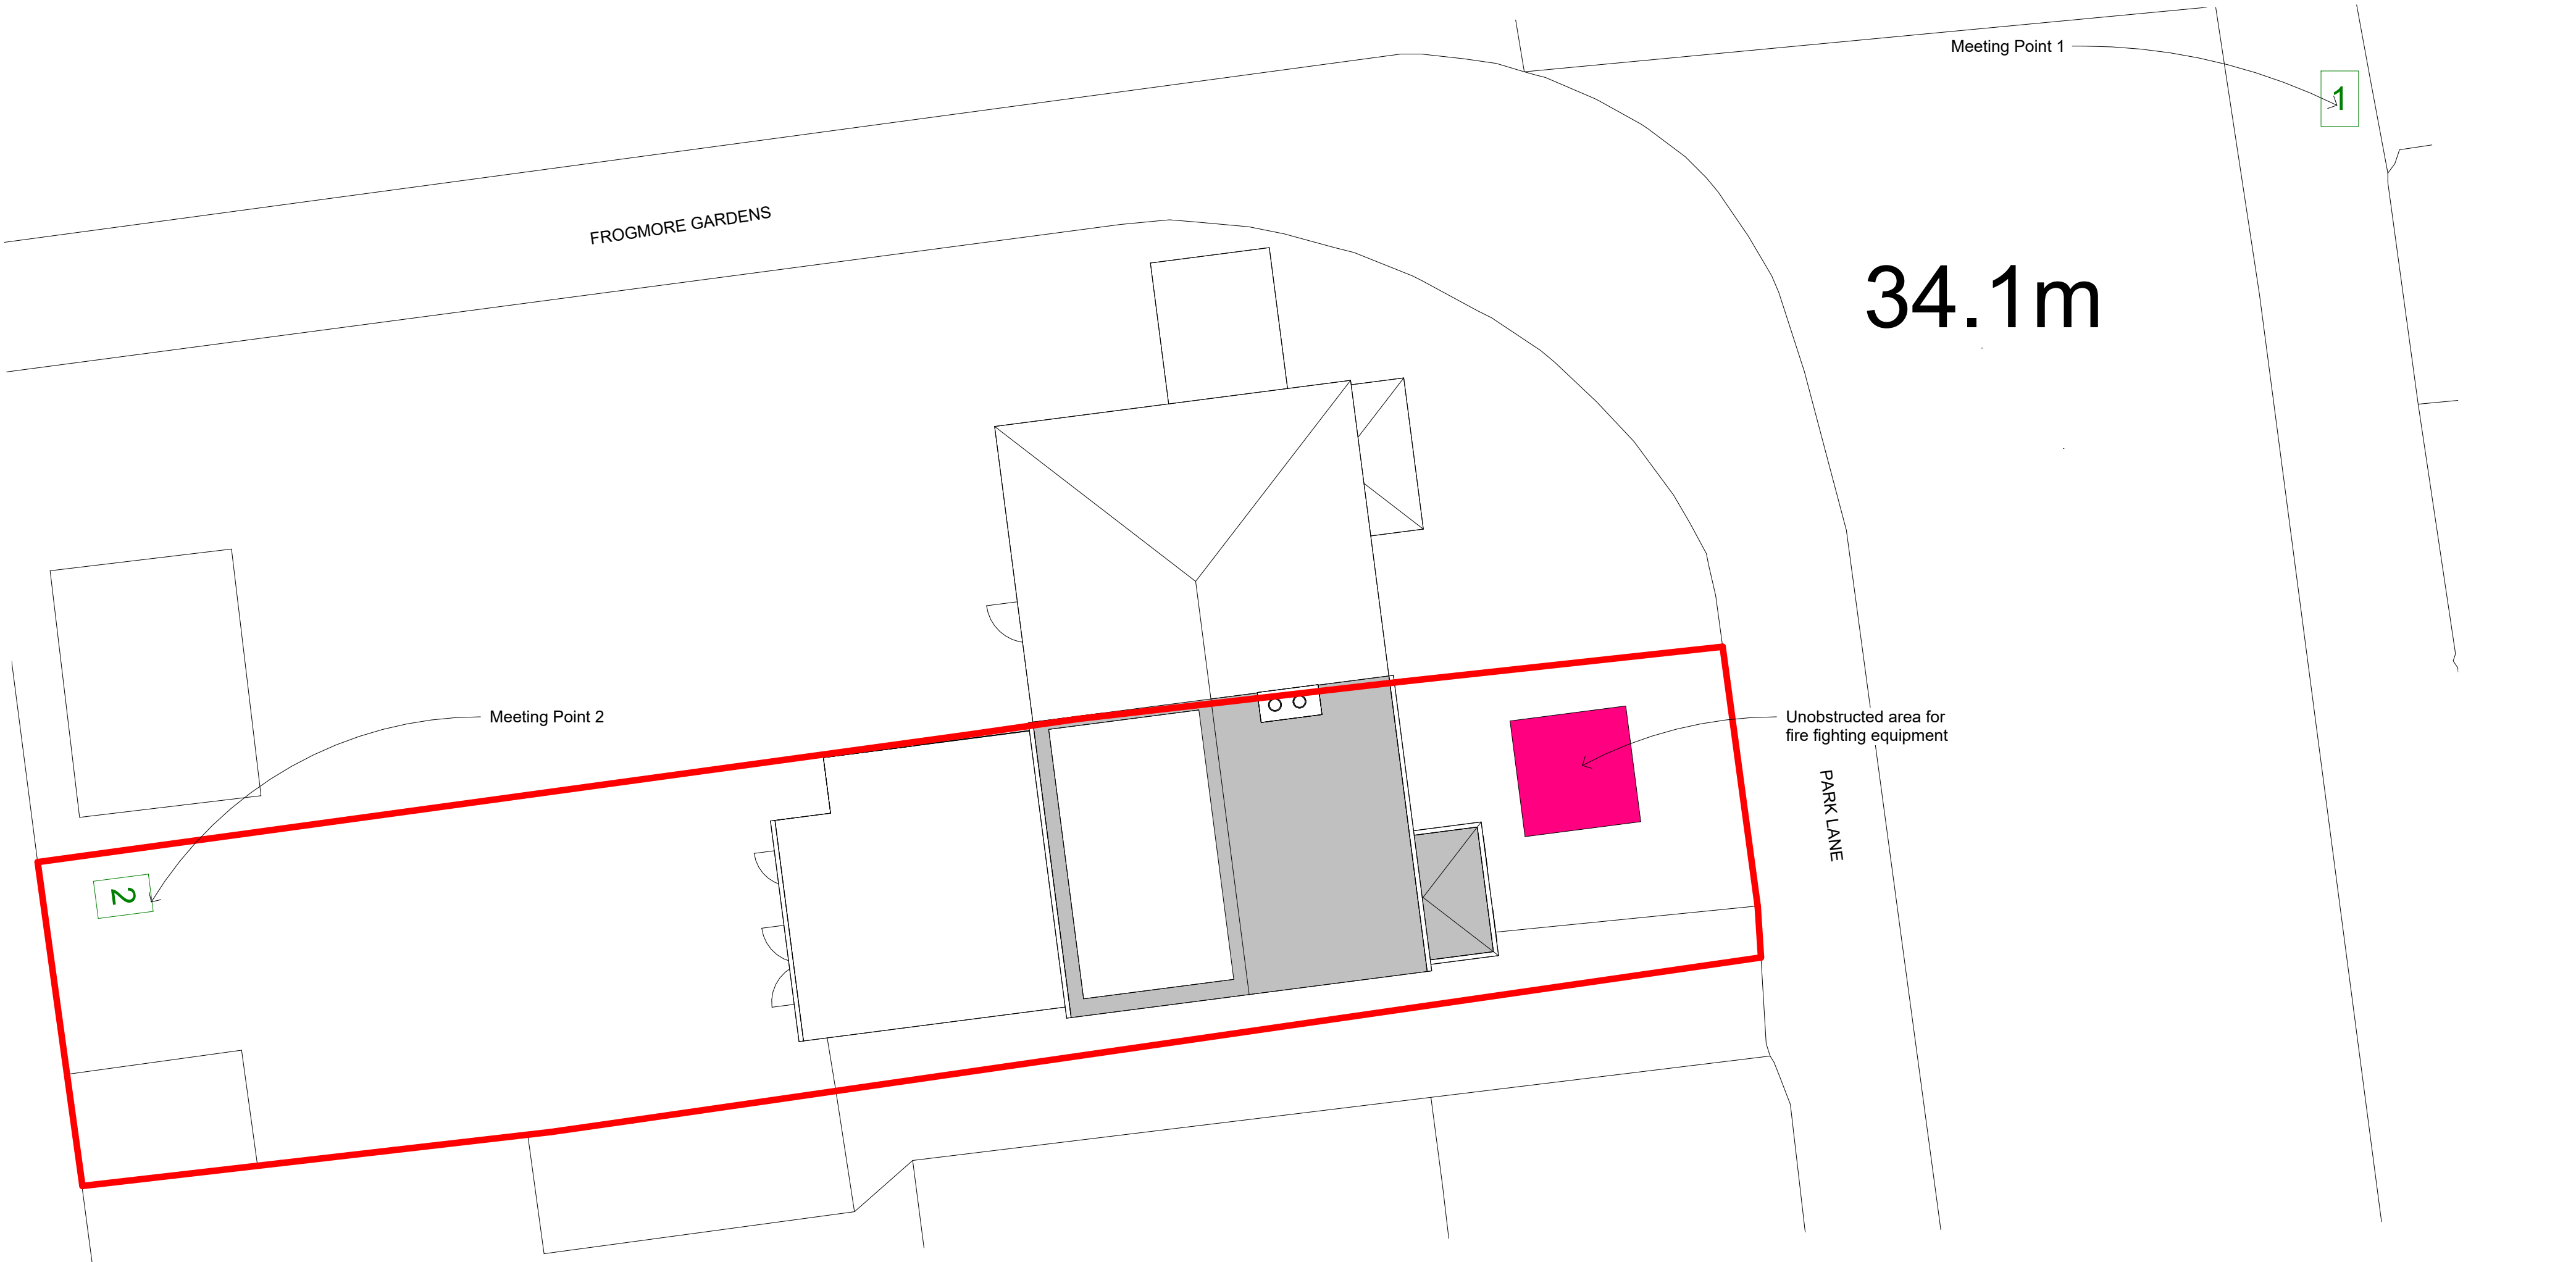

Proposed Site Plan - Fire Strategy
1 : 100

