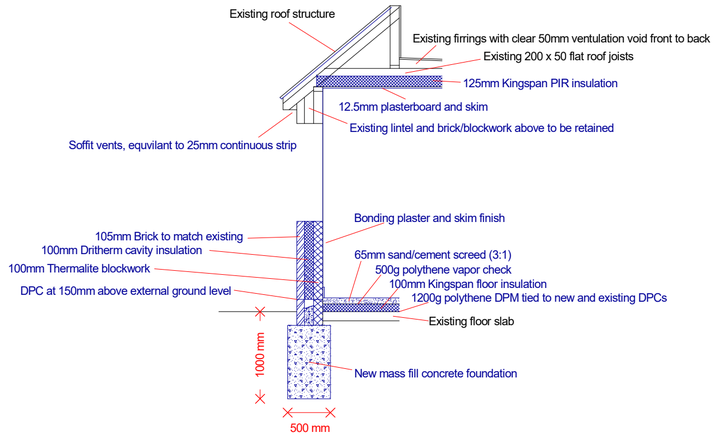

0 1m 2m 3m 4m 5m

SCALE 1:50

172 Glebe Avenue
Ickenham

PLAN	Elevation and details
PROJECT	Conversion of Garage to habitable space

General Notes:
1. All dimensions to be checked on site prior to construction any discrepancies should be reported to the highford design
2. All drawings are indicative of architects visual requirements only and show design intent only
As this is a computer drawing scale of drawings can vary on printing check on site for setting-out
Copyright: **Highford Design 2016**
This drawing should not be used to calculate areas for the purpose of valuations. All dimensions to be checked on site by contractor and such dimensions to be their responsibility

DWG No
02
Rev: -

Date: March 2021
Project: 172 Glebe Avenue
Scale 1:50 @ A0
Checked: AW
Drawing Title: Floor Plans
Status: Planning
Job No: 321

Highford
Design and Build Limited
27 Bellamy Close, Ickenham, Middlesex. UB10 8SJ
email: info@highforddesign.co.uk - web: www.highforddesign.co.uk
telephone: 01895 622575 - mobile: 07557 390205